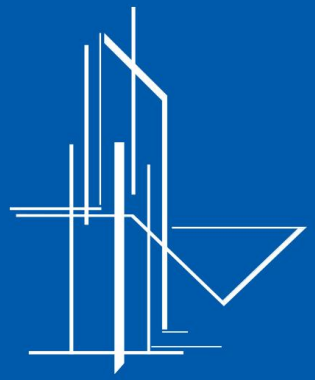


افق
استشارات هندسية – مقاولات

UFUK

Engineering Consulting & Contracting Services



UFUK
UFUK
SOLE
UFUK


2021




GLASS PANEL
SKETCHED ART
STEEL FRAME
TECHNICAL PRINT


HANGING ART ELEMENT
STEEL FRAME STRUCTURE
UFUK
UFUK RECEPTION DESK

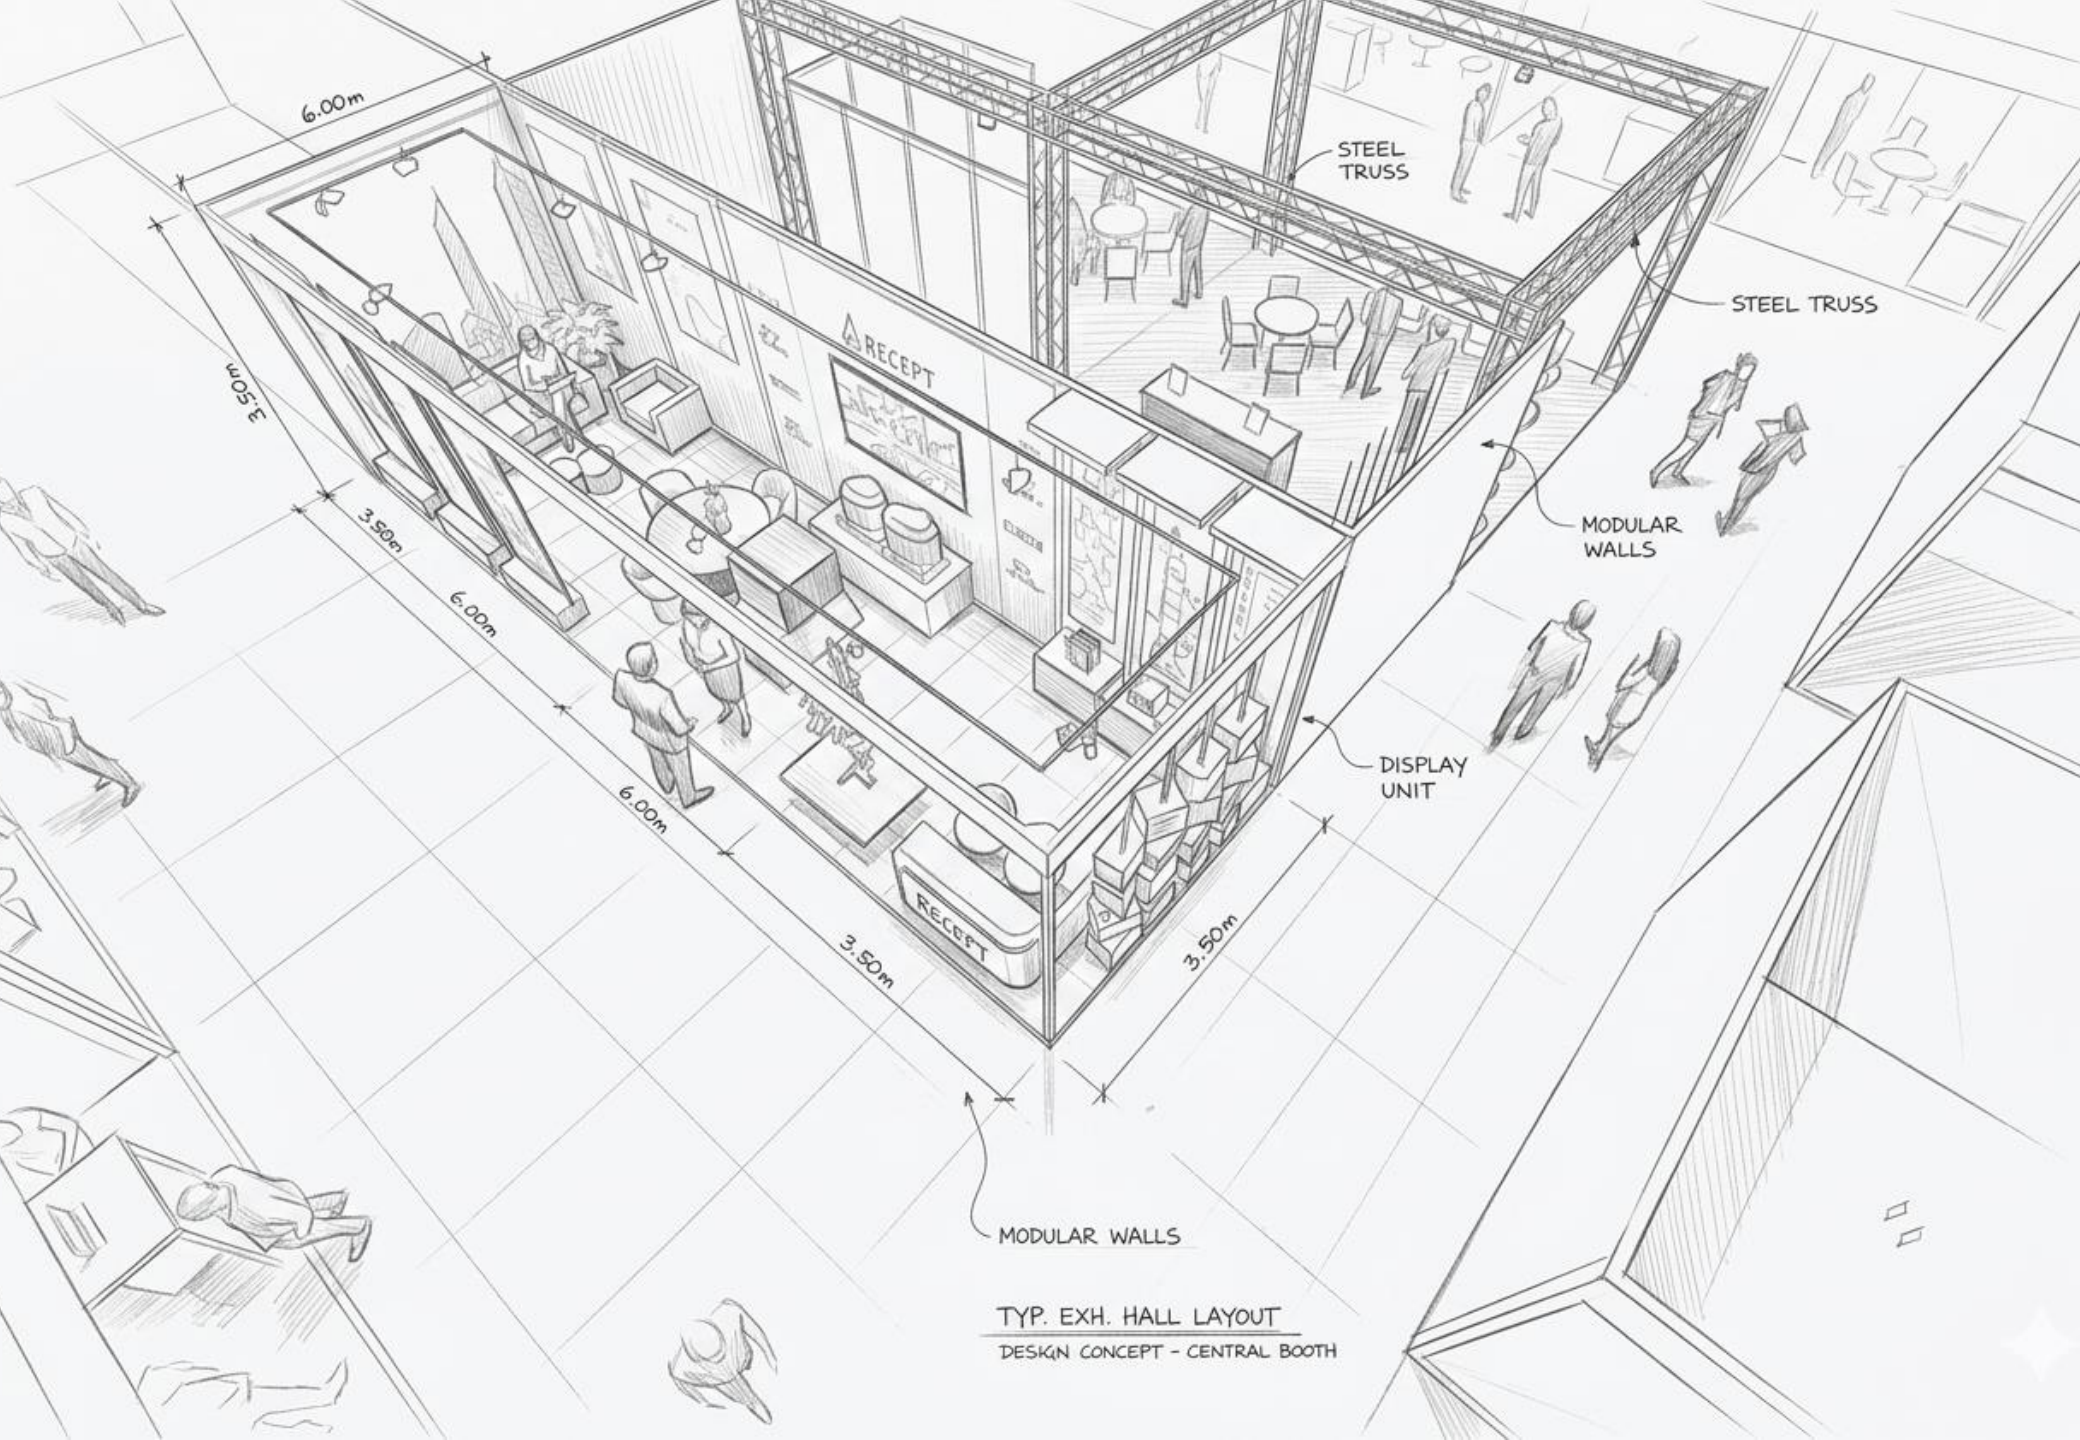

TYP. EXH. HALL LAYOUT

DESIGN CONCEPT - CENTRAL BOOTH

UFUK ARCHITECTURAL SHOWCASE - BOOTH DESIGN & DETAILS





Polished Aluminum Truss Frame

Textured Acoustic Wall Panel with Custom Graphics

DESIGN NOTES

Parametric paper and polymer 'Cloud' Installation

Scale SLA Architectural Models

Polymer Composite Reception Counter

Integrated Branding and Backlit Logo

Vitreous Floor Tiles with Specific Pattern






CREDITS | Clear Compusr: UFUK, Blanstevare
Logo: UFUK Enaition style

PROJECT: EXHIBITION BOOTH - ISOMETRIC AXONOMETRIC CUTAWAY PRESENTATION



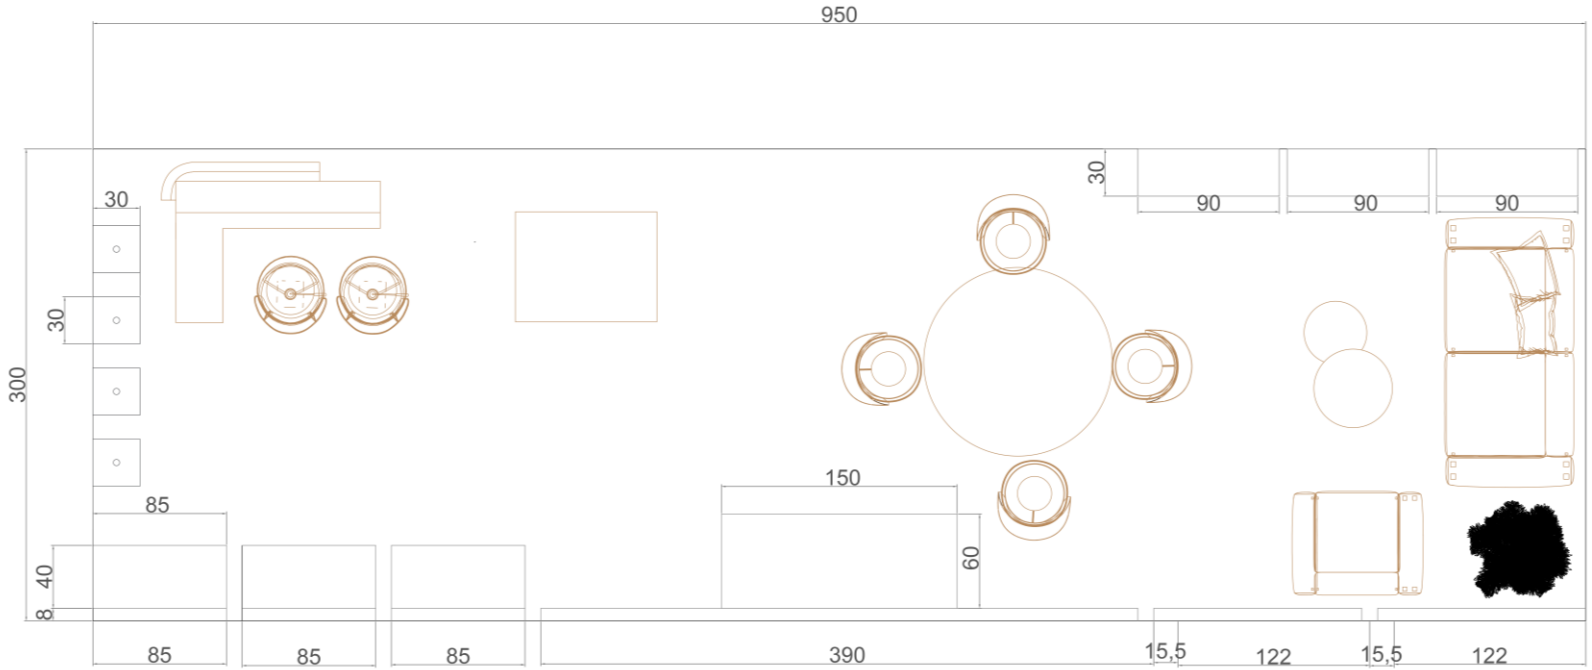

UFUK PAVILION

Floor plan

FAIRS GROUND

Drawn by
TASNEEM ABOUSUBOH


Checked by
GHAZAL ALSHIEKH

SCALE 1:100


DATE 30,april 2026

SIGNATURE | PAGE

T.V

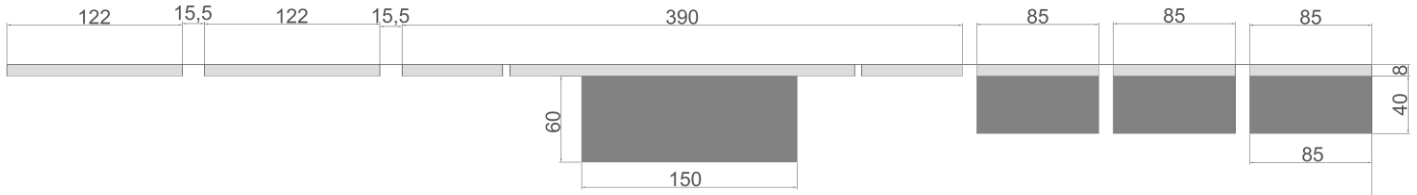

F.V

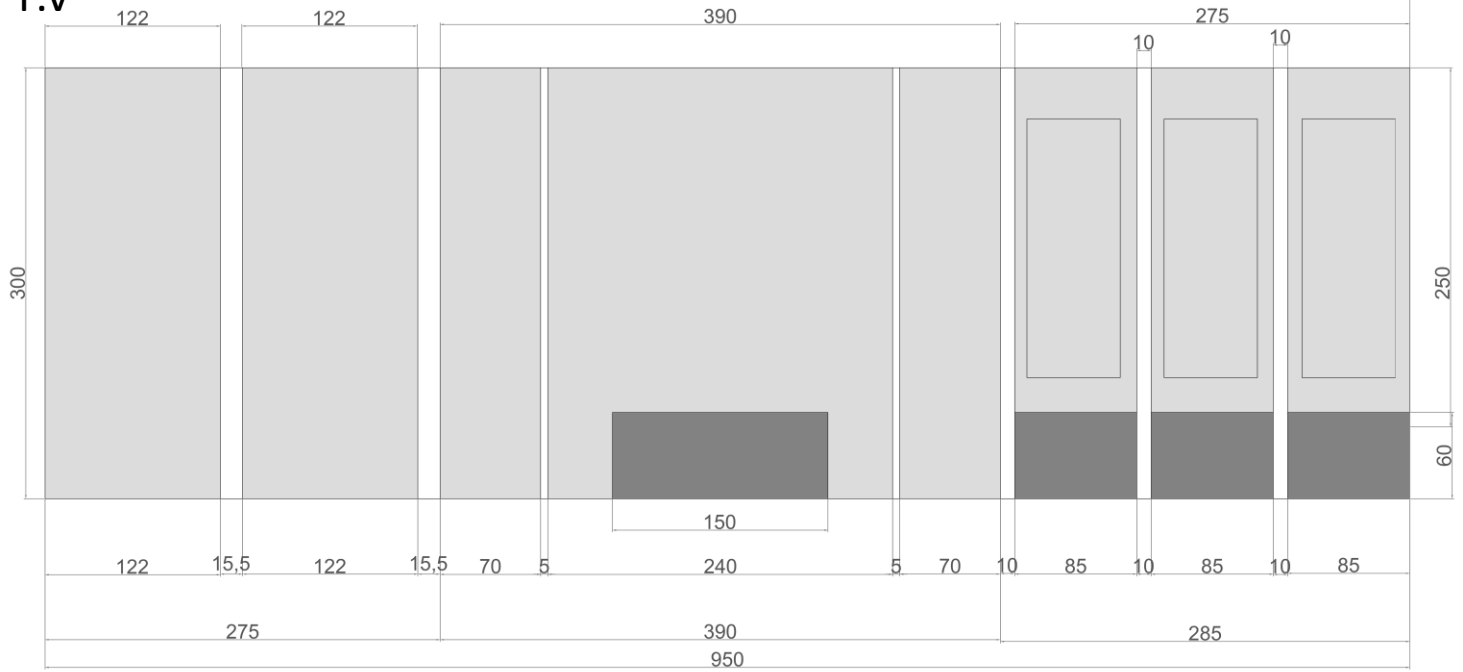

UFUK PAVILION

SHOP DRAWING

FAIRS GROUND

Drawn by

TASNEEM ABOUSUBOH

Checked by

GHAZAL ALSHIEKH


SCALE 1:100

DATE 30,april 2026

SIGNATURE | PAGE


PIECE OF FURNITURE

T.V

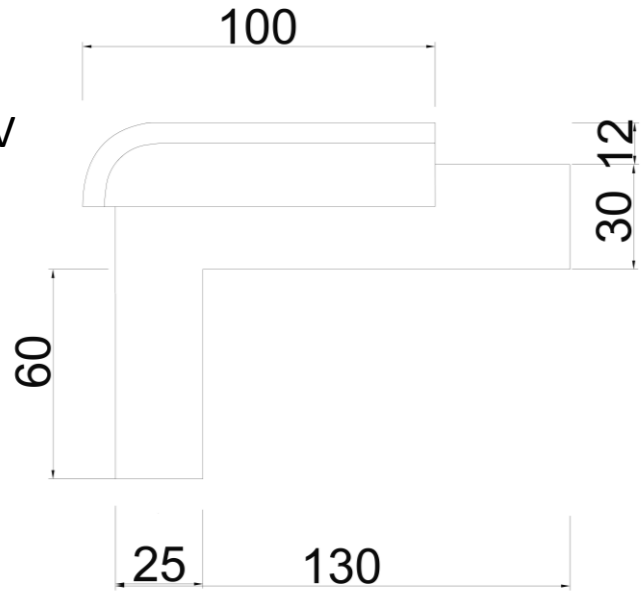




F.V

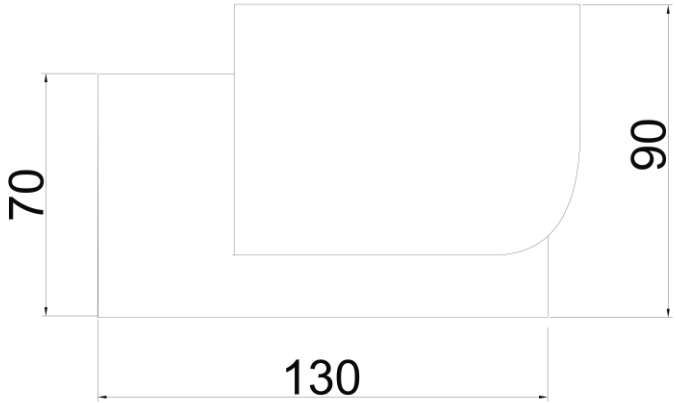


S.V

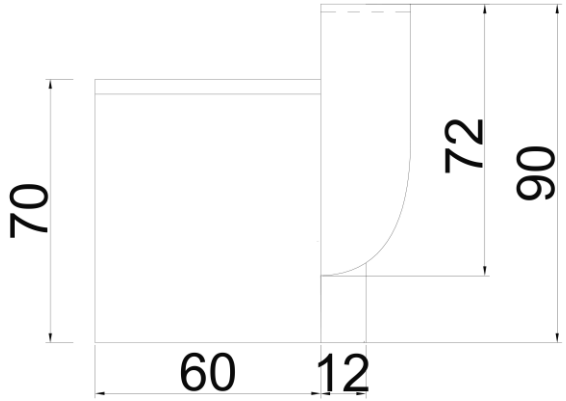

UFUK PAVILION
SHOP DRAWING
FAIRS GROUND
Drawn by TASNEEM ABOUSUBOH
Checked by GHAZAL ALSHIEKH
SCALE 1:100
DATE 30,april 2026
SIGNATURE / PAGE


PIECE OF FURNITURE

T.V

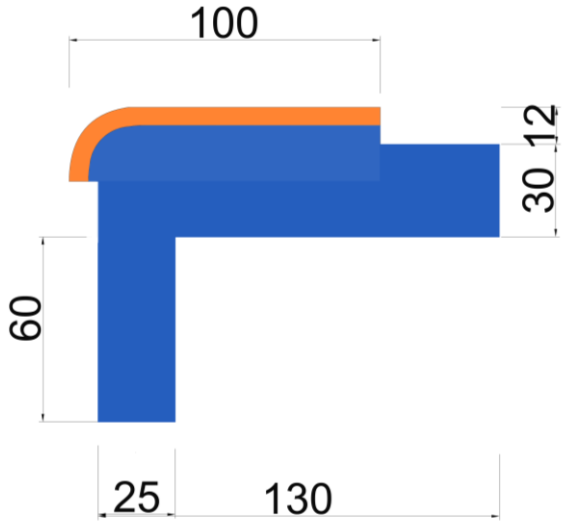




F.V

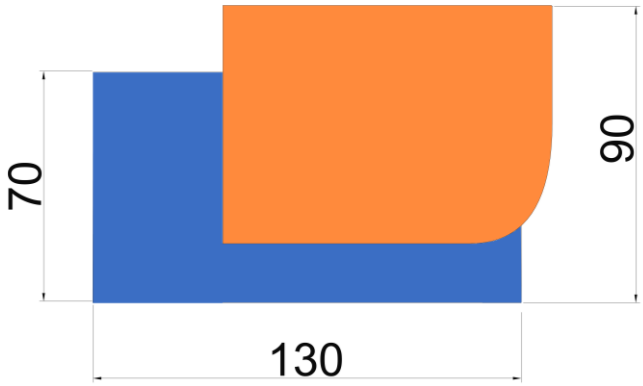


S.V

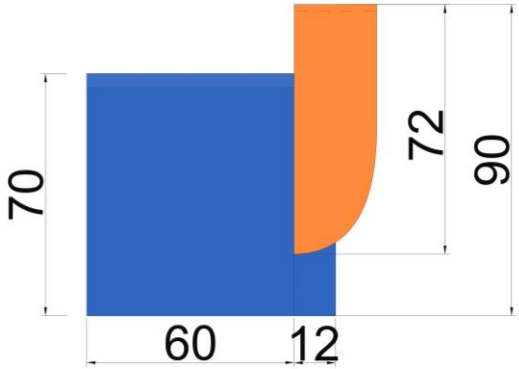


UFUK PAVILION
SHOP DRAWING
FAIRS GROUND
Drawn by TASNEEM ABOUSUBOH
Checked by GHAZAL ALSHIEKH
SCALE 1:100
DATE 30,april 2026
SIGNATURE / PAGE

PIECE OF FURNITURE


T.V

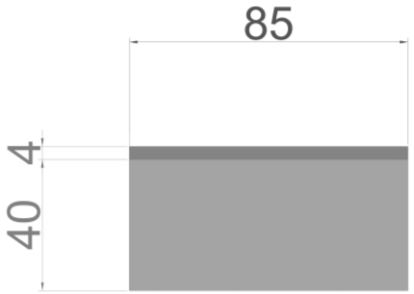


F.V

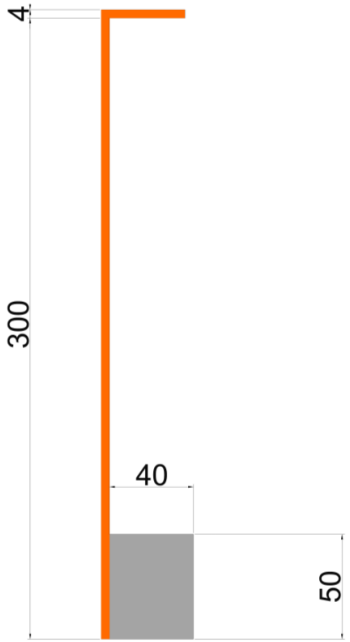

S.V

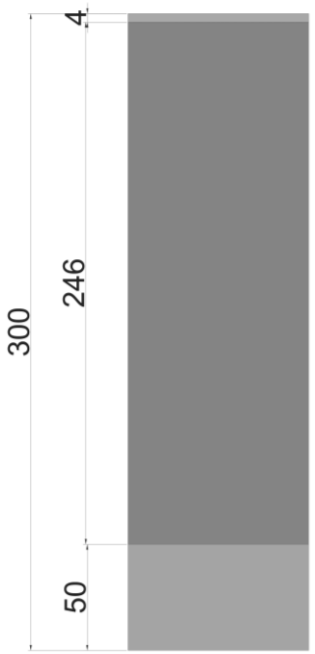

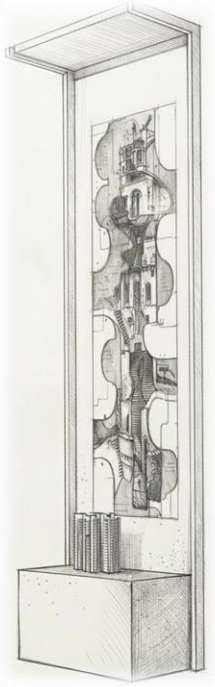

UFUK PAVILION

SHOP DRAWING

FAIRS GROUND

Drawn by

TASNEEM ABOUSUBOH

Checked by

GHAZAL ALSHIEKH

SCALE 1:100


DATE 30,april 2026

SIGNATURE


PAGE

PIECE OF FURNITURE


T.V

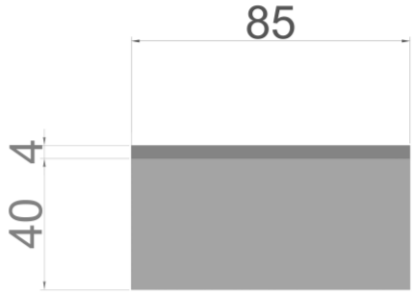

F.V

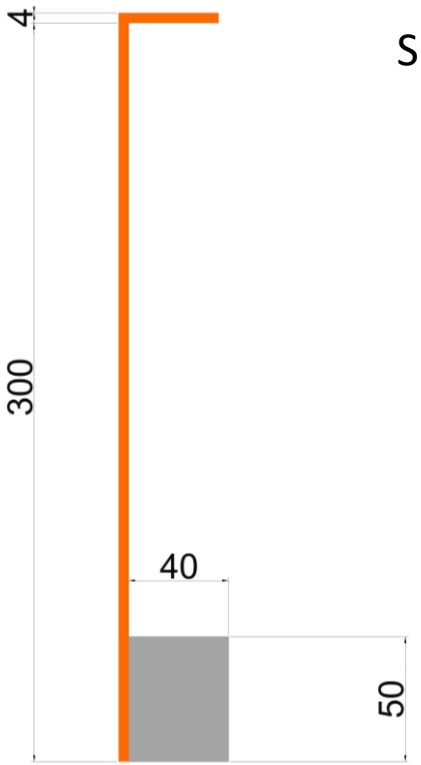

S.V

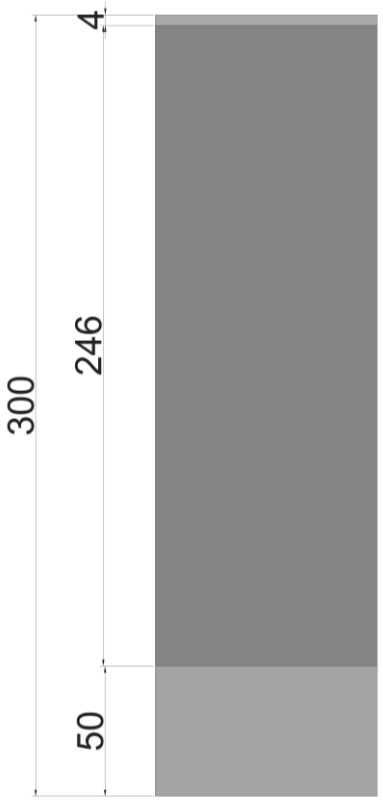




UFUK


UFUK PAVILION	
SHOP DRAWING	
FAIRS GROUND	
Drawn by	TASNEEM ABOUSUBOH
Checked by	GHAZAL ALSHIEKH
SCALE	1:100
DATE	30,april 2026
SIGNATURE	PAGE

PIECE OF FURNITURE


T.V

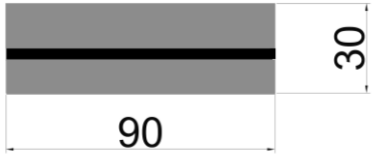

F.V

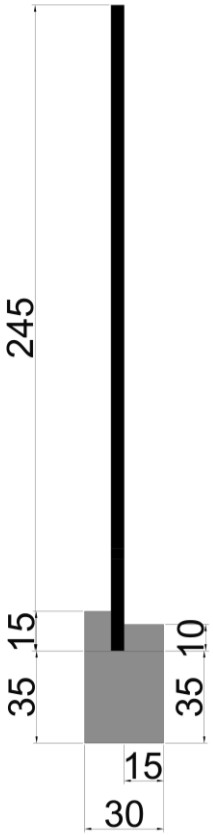

S.V

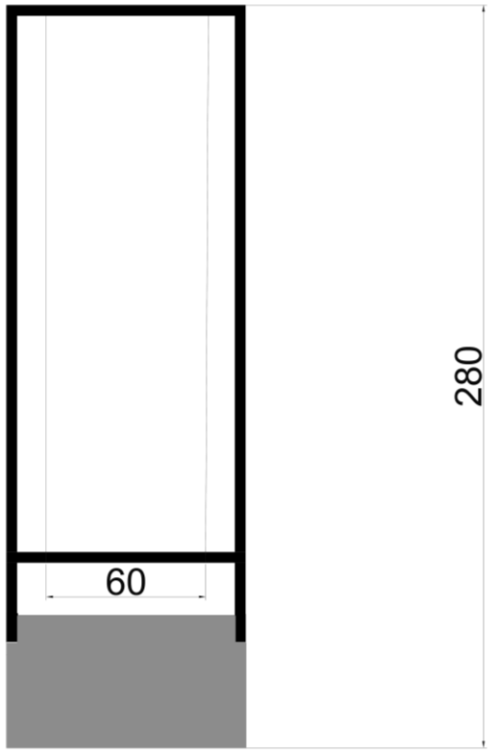





UFUK PAVILION
SHOP DRAWING
FAIRS GROUND
Drawn by TASNEEM ABOUSUBOH
Checked by GHAZAL ALSHIEKH
SCALE 1:100
DATE 30,april 2026
SIGNATURE / PAGE

PIECE OF FURNITURE


T.V

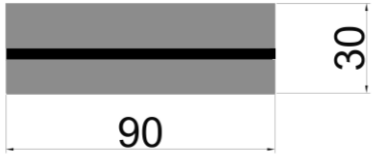


F.V

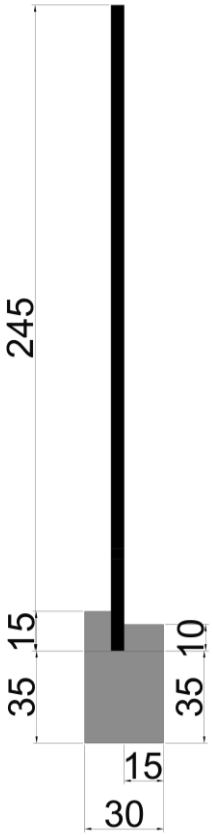

S.V

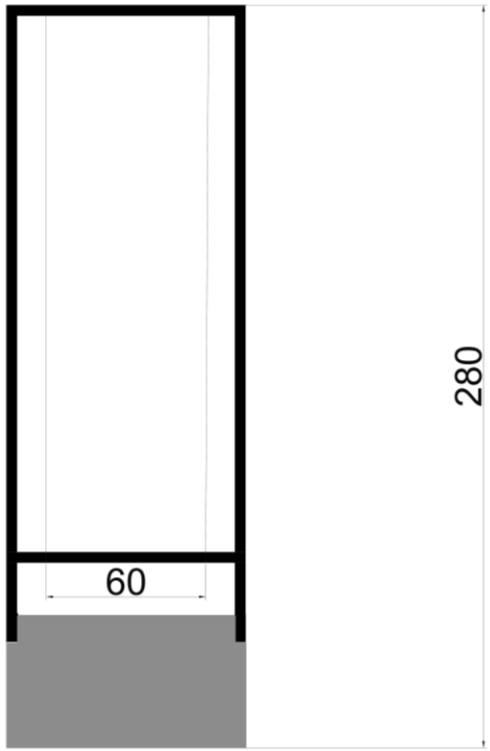


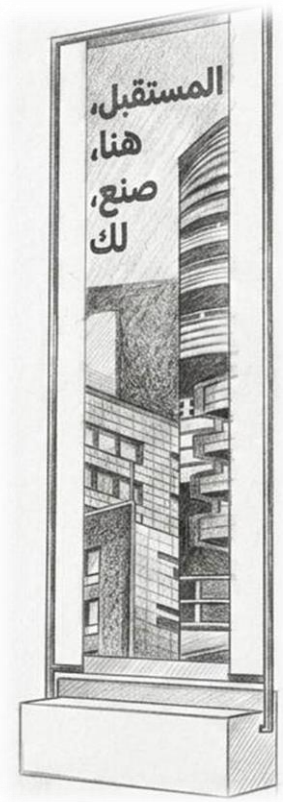


UFUK PAVILION
SHOP DRAWING
FAIRS GROUND
Drawn by TASNEEM ABOUSUBOH
Checked by GHAZAL ALSHIEKH
SCALE 1:100
DATE 30,april 2026
SIGNATURE / PAGE

PIECE OF FURNITURE

T.V

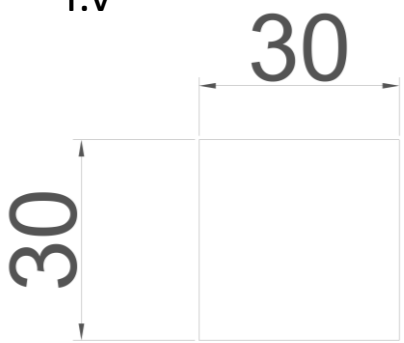


S.V

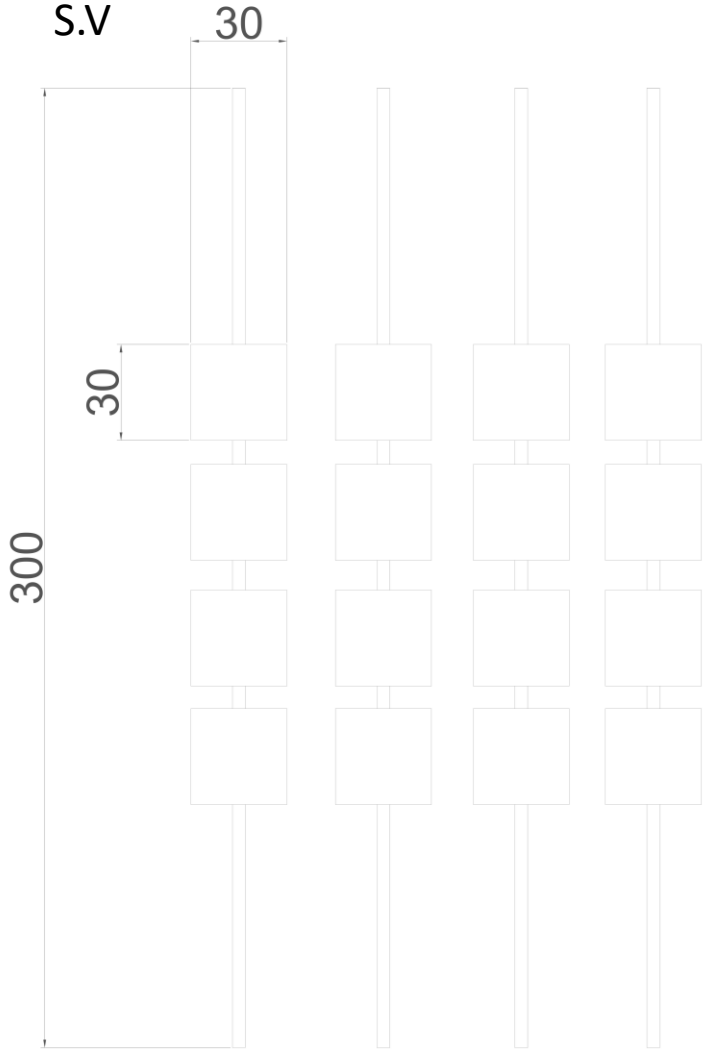


UFUK PAVILION
SHOP DRAWING
FAIRS GROUND
Drawn by TASNEEM ABOUSUBOH
Checked by GHAZAL ALSHIEKH
SCALE 1:100
DATE 30,april 2026
SIGNATURE / PAGE

PIECE OF FURNITURE

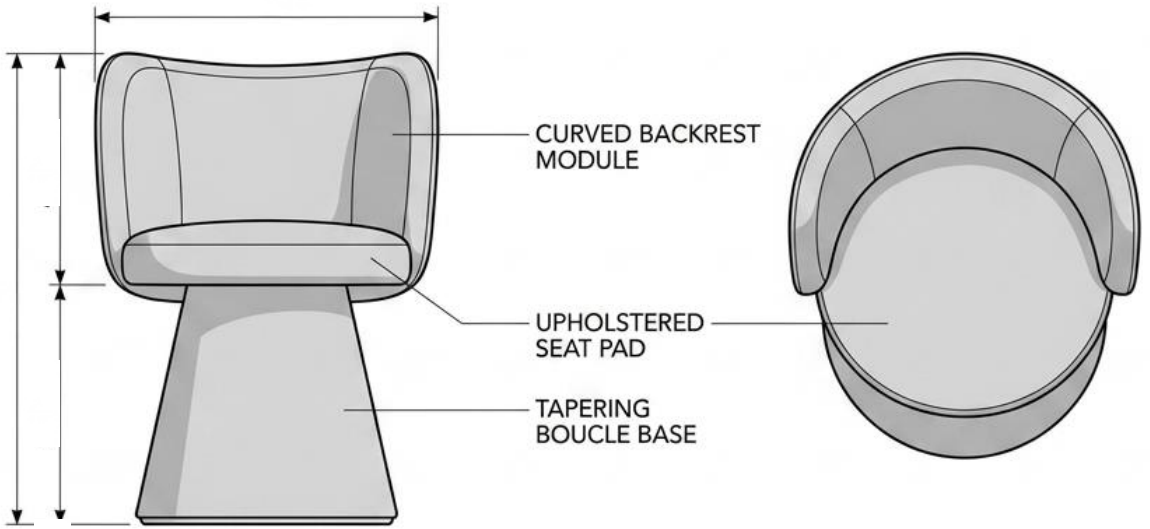




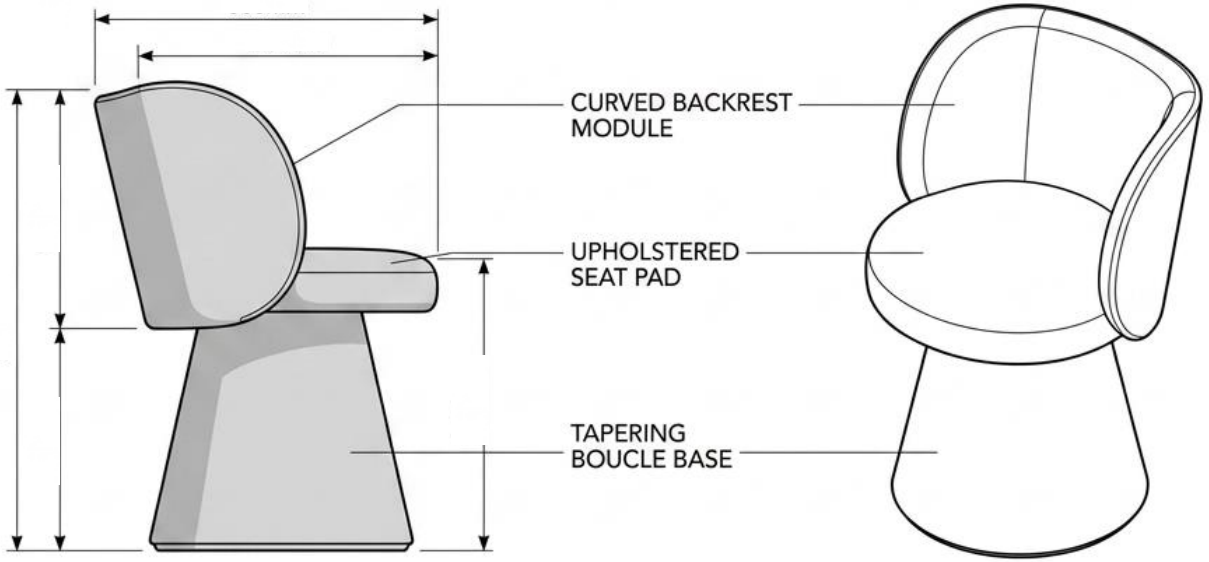

UFUK PAVILION	
SHOP DRAWING	
FAIRS GROUND	
Drawn by	TASNEEM ABOUSUBOH
Checked by	GHAZAL ALSHIEKH
SCALE	1:100
DATE	30,april 2026
SIGNATURE	PAGE

PIECE OF FURNITURE

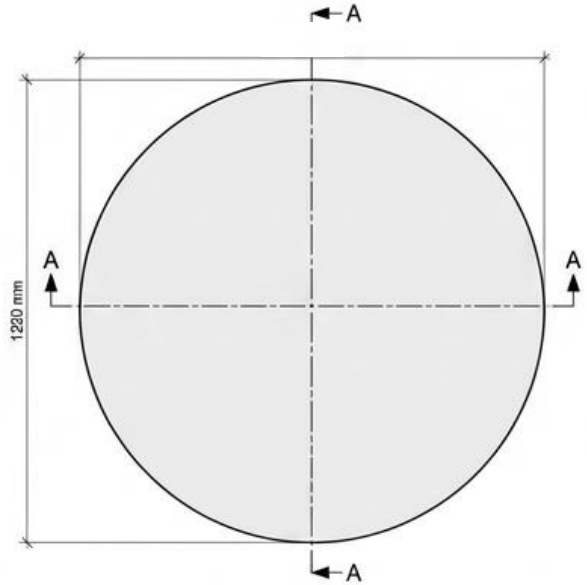


PLAN (TOP VIEW)






3D ISOMETRIC VIEW

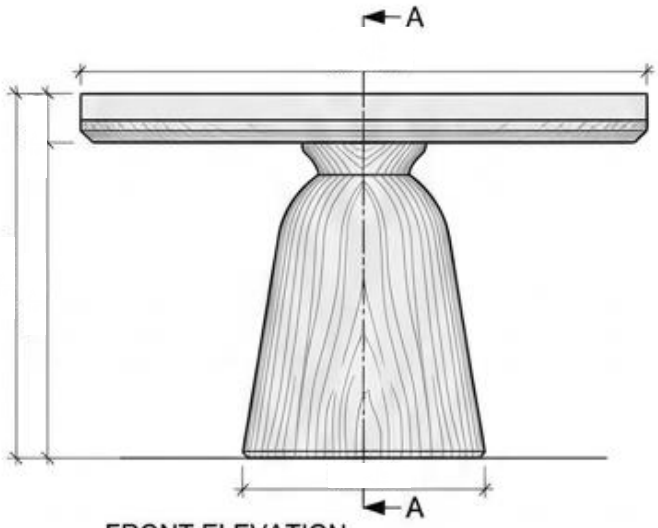

FRONT ELEVATION

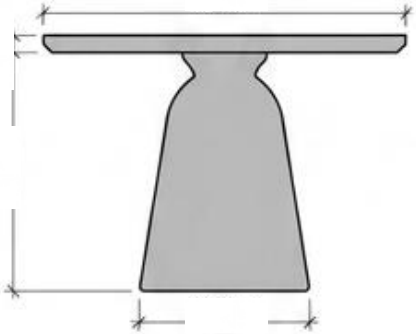


SIDE ELEVATION

UFUK PAVILION	
SHOP DRAWING	
FAIRS GROUND	
Drawn by	TASNEEM ABOUSUBOH
Checked by	GHAZAL ALSHIEKH
SCALE	1:100
DATE	30,april 2026
SIGNATURE	PAGE

PIECE OF FURNITURE




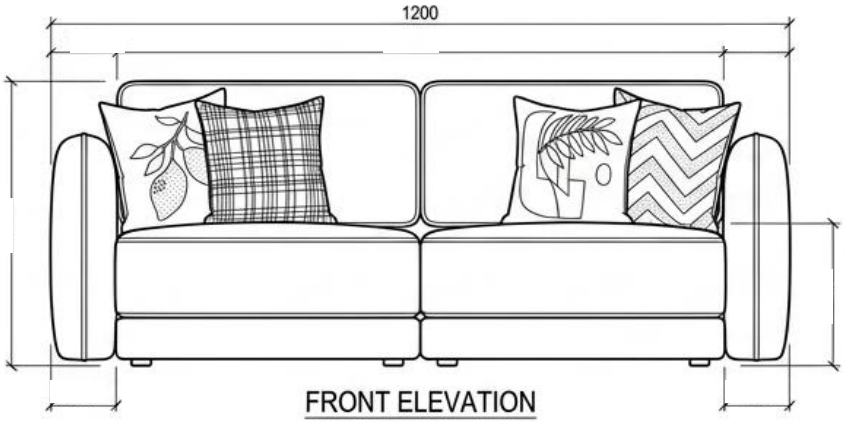


FRONT ELEVATION



SIDE ELEVATION

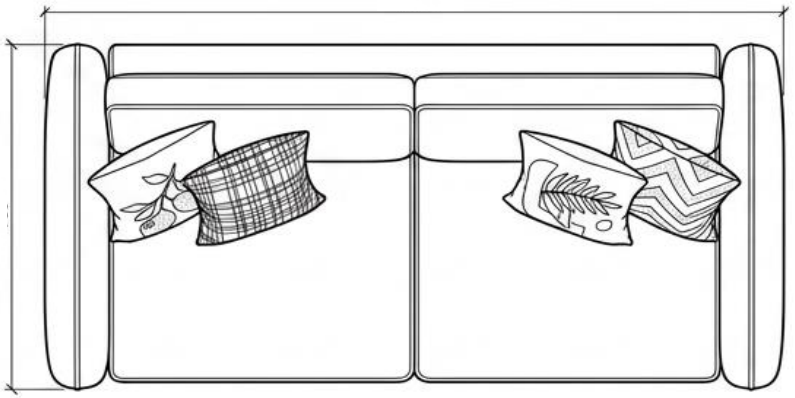


PLAN VIEW (TOP VIEW)

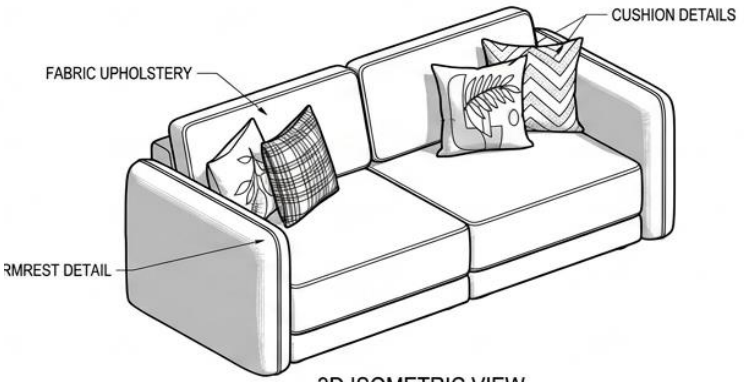

3D ISOMETRIC VIEW

UFUK PAVILION	
SHOP DRAWING	
FAIRS GROUND	
Drawn by	TASNEEM ABOUSUBOH
Checked by	GHAZAL ALSHIEKH
SCALE	1:100
DATE	30,april 2026
SIGNATURE	PAGE

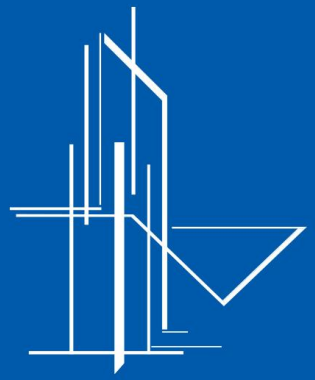

افق
استشارات هندسية – مقاولات

UFUK

Engineering Consulting & Contracting Services