
AURA VILLA

DAMAS HILLS

UFUK
Engineering Consulting & Contracting Services
استشارات هندسية - مقاولات


SOLE
GROUP CONSTRUCTIONS

01

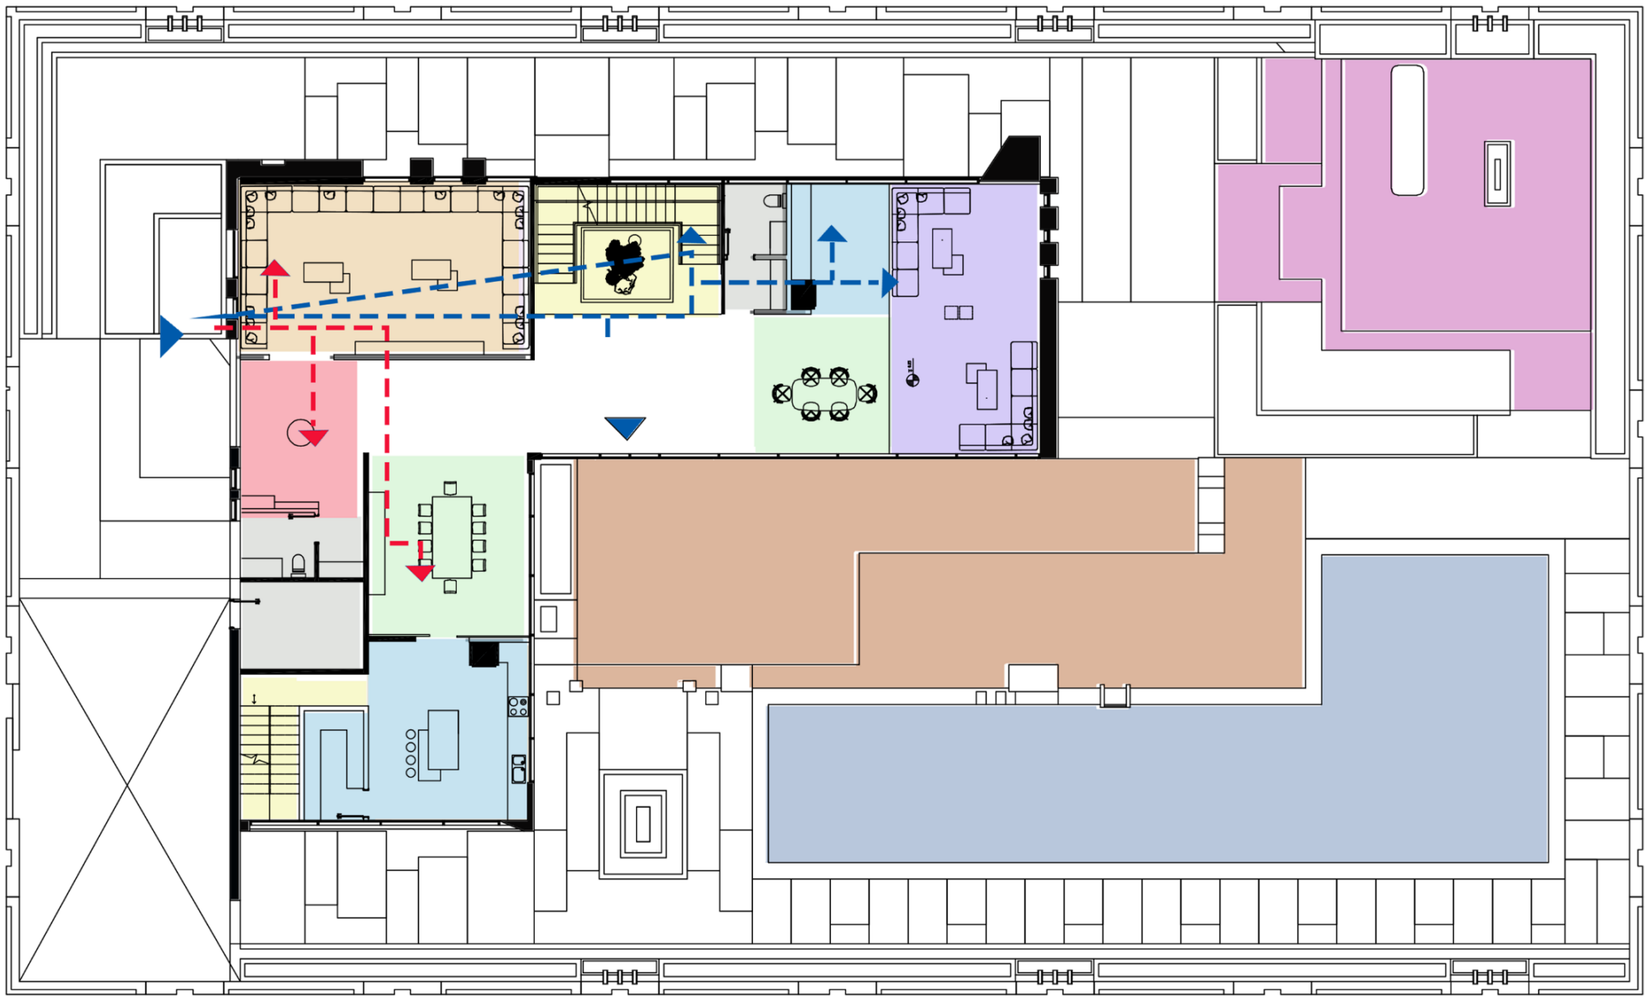


UFUK
افق
استشارات هندسية – مقاولات
Engineering Consulting & Contracting Services

Client Name: SOLE GROUP	Project adress	DAMASCUS SUBERBS	
	Date	11/4/2026	01
Project Name: DAMASHILLS | AURA VILLA	Drawn by	ARCH : GHUFRAN ZRAK	
	Checked by	ARCH : GHAZAL ALSHIEKH	
Sheet Name: Zoning	Approved by	ARCH : GHAZAL ALSHIEKH	
	Scale	1:100	

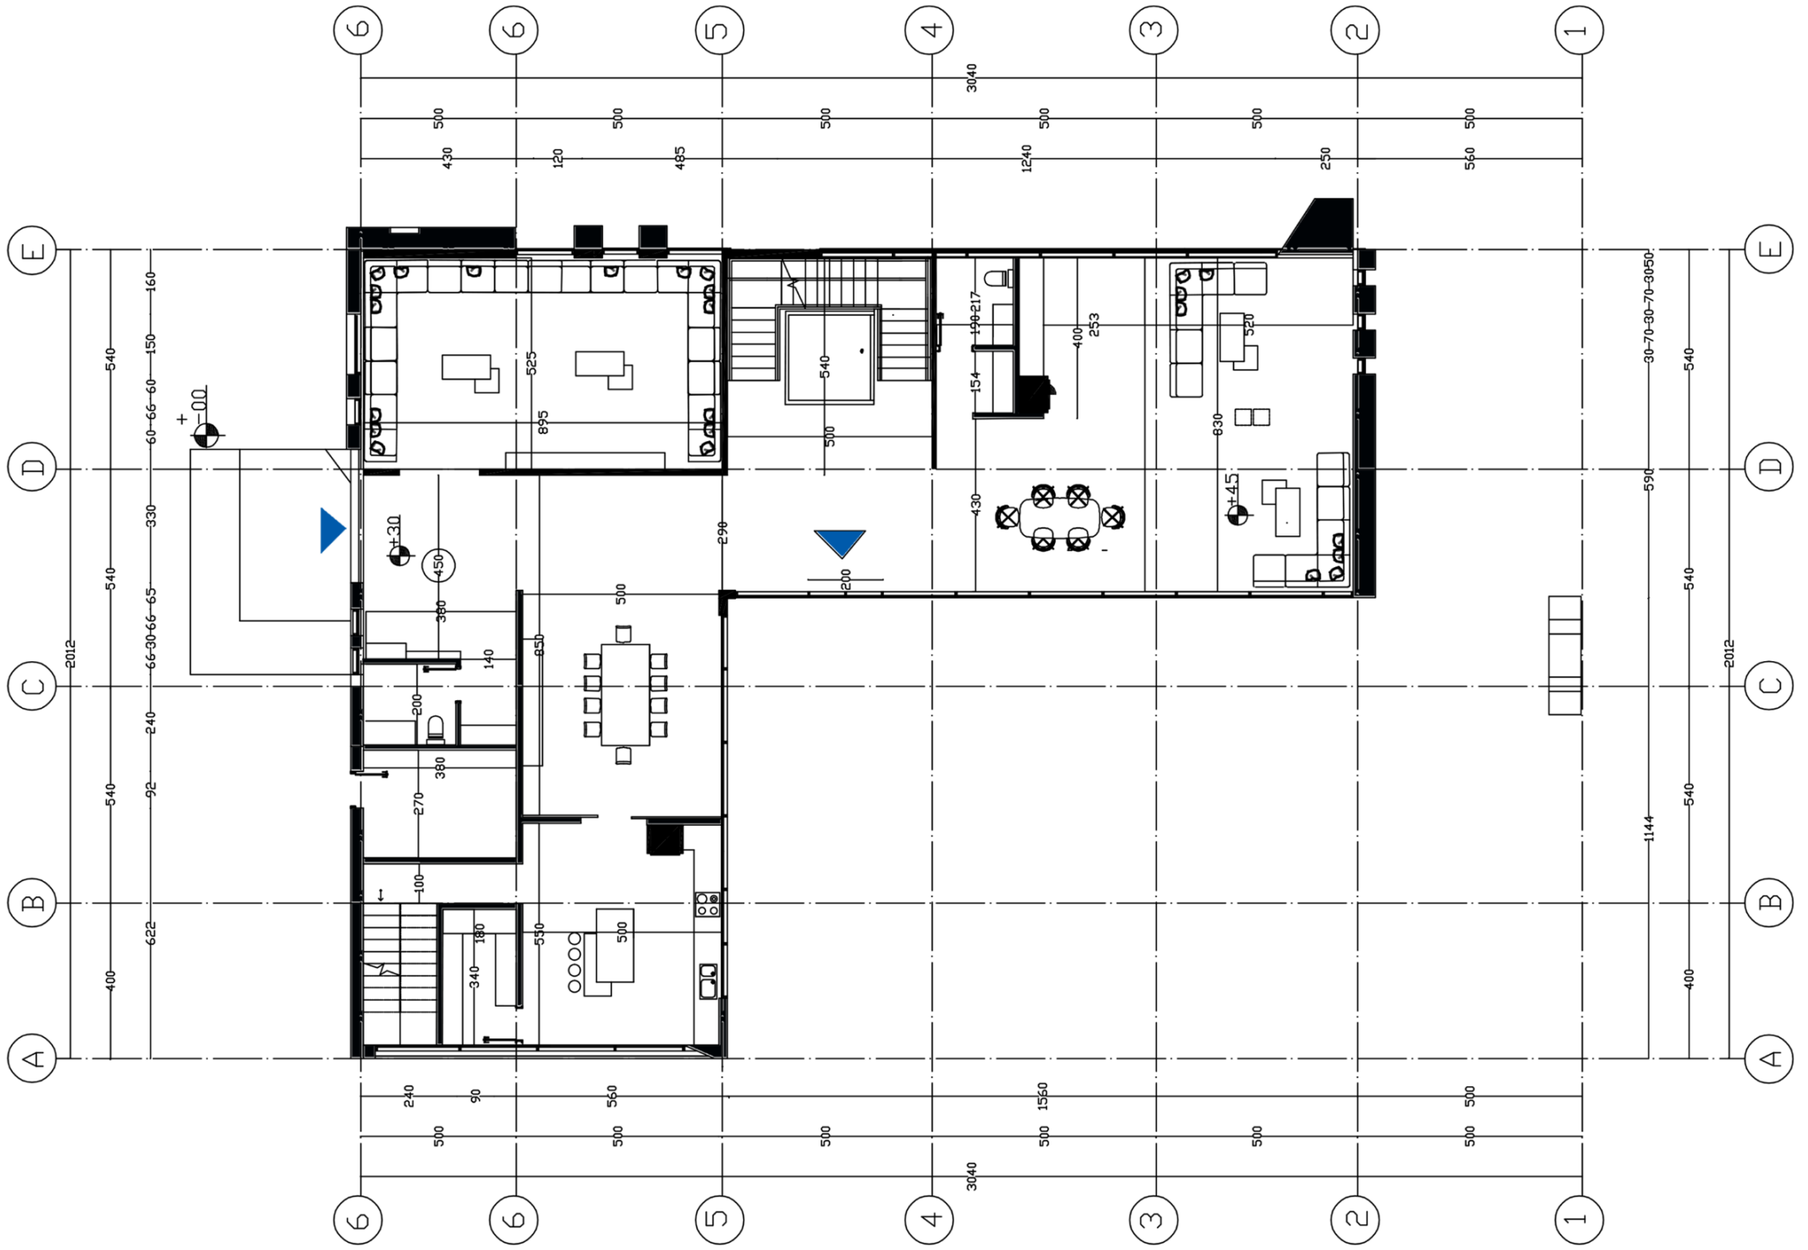


Client Name: SOLE GROUP	Project adress	DAMASCUS SUBERBS	
	Date	11/4/2026	02
Project Name: DAMASHILLS | AURA VILLA	Drawn by	ARCH : GHUFRAN ZRAK	
	Checked by	ARCH : GHAZAL ALSHIEKH	
Sheet Name: Ground | Furniture Plan	Approved by	ARCH : GHAZAL ALSHIEKH	
	Scale	1:100	

UFUK
افق
استشارات هندسية – مقاولات
Engineering Consulting & Contracting Services

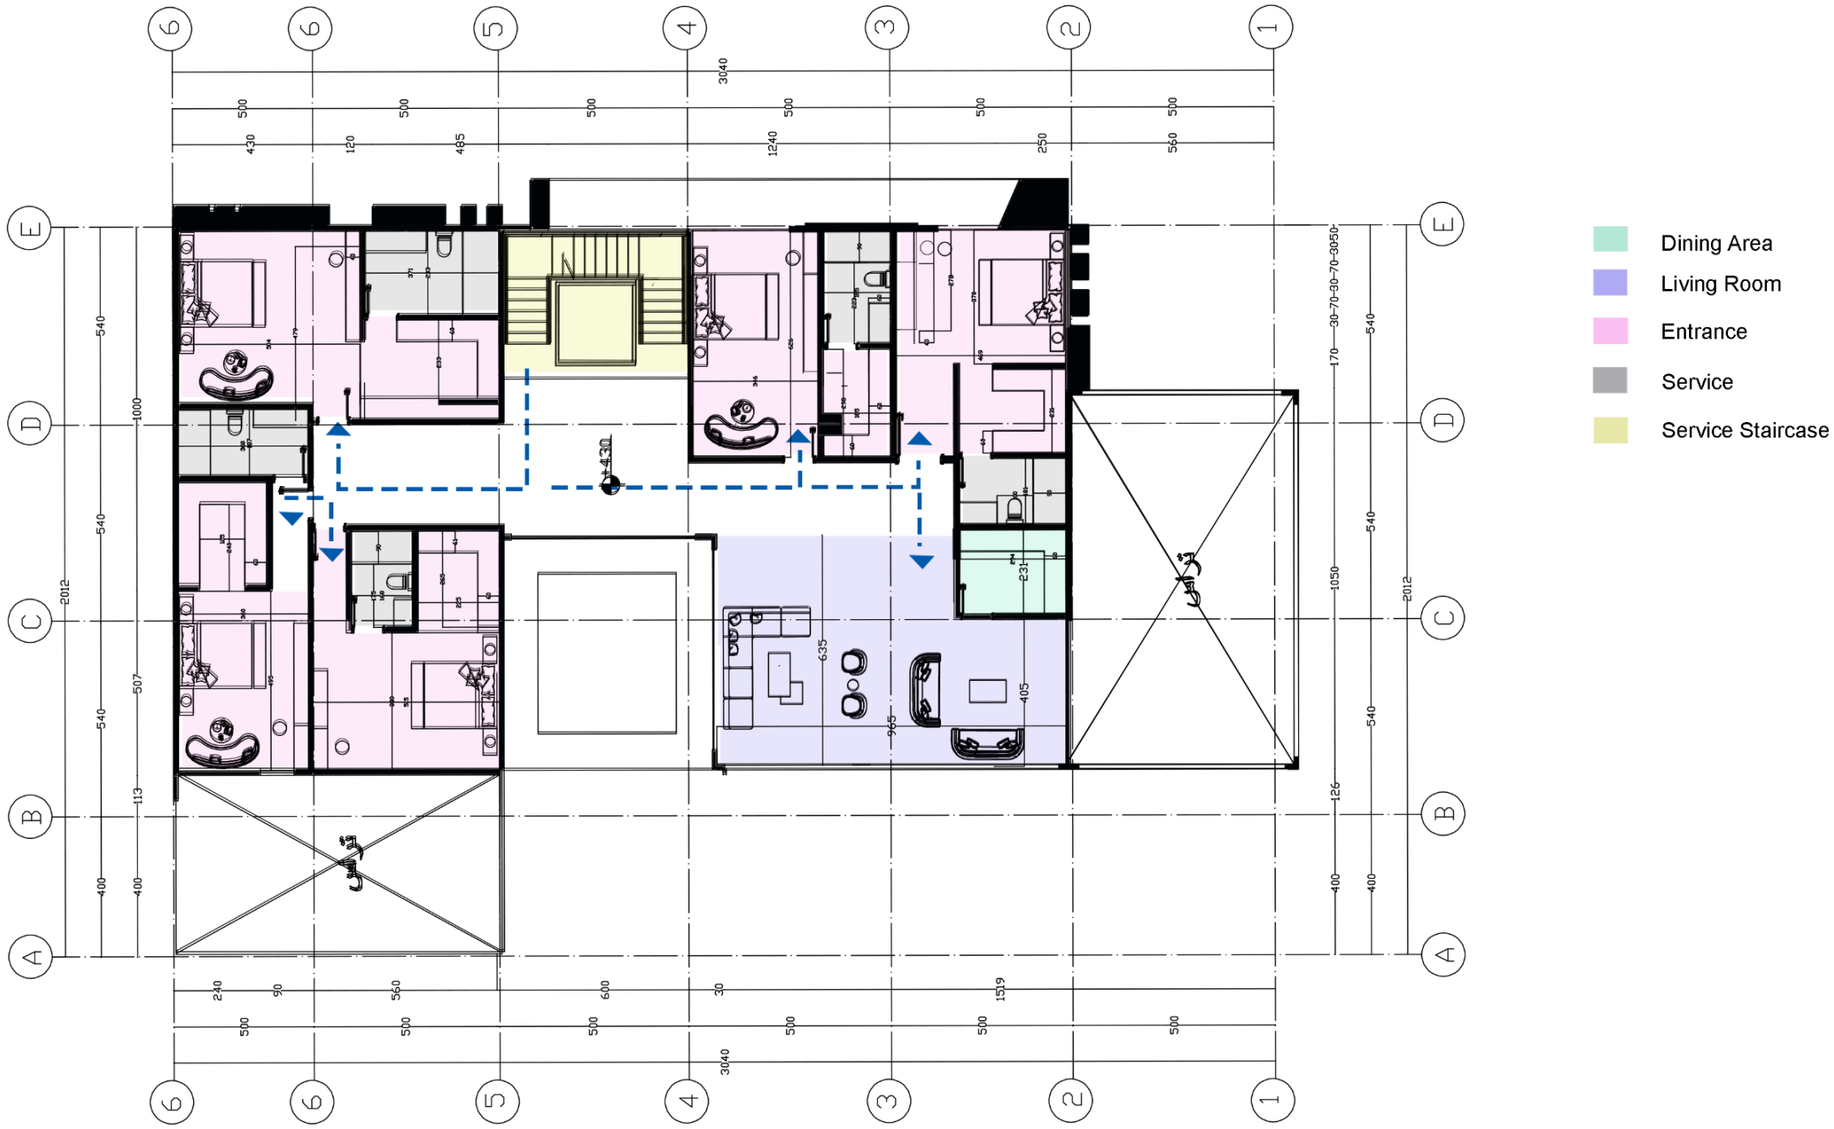

Client Name: SOLE GROUP	Project adress	DAMASCUS SUBERBS	
	Date	11/4/2026	03
Project Name: DAMASHILLS | AURA VILLA	Drawn by	ARCH : GHUFRAN ZRAK	
	Checked by	ARCH : GHAZAL ALSHIEKH	
Sheet Name: Zoning	Approved by	ARCH : GHAZAL ALSHIEKH	
	Scale	1:100	

UFUK
افق
استشارات هندسية – مقاولات
Engineering Consulting & Contracting Services

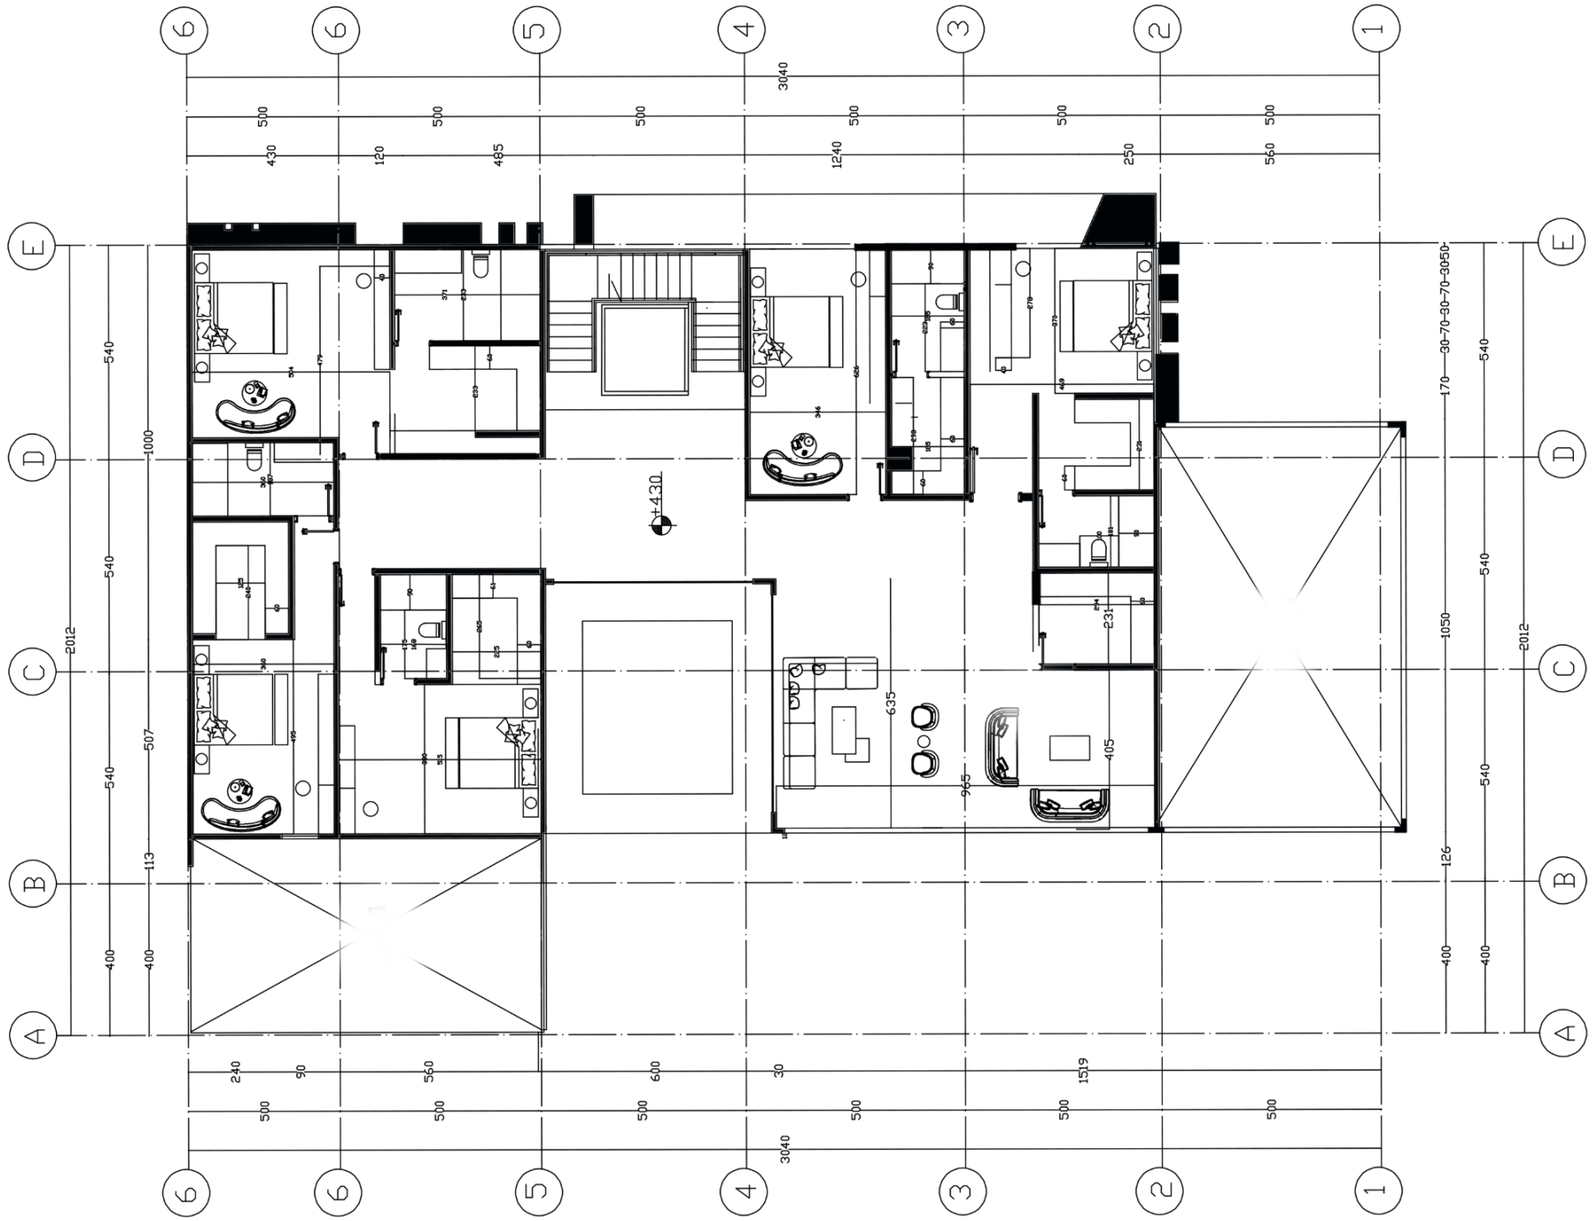


UFUK Engineering Consulting & Contracting Services — استشارات هندسية – مقاولات			
Client Name: SOLE GROUP	Project adress	DAMASCUS SUBERBS	
	Date	11/4/2026	04
Project Name: DAMASHILLS | AURA VILLA	Drawn by	ARCH : GHUFRAN ZRAK	
	Checked by	ARCH : GHAZAL ALSHIEKH	
Sheet Name: First Floor | Furniture Plan	Approved by	ARCH : GHAZAL ALSHIEKH	
	Scale	1:100	



UFUK Engineering Consulting & Contracting Services افق استشارات هندسية – مقاولات	Client Name SOLE GROUP	Project adress	DAMASCUS SUBERBS
		Date	11/4/2026
	Project Name DAMASHILLS | AURA VILLA	Drawn by	ARCH : GHUFRAN ZRAK
		Checked by	ARCH : GHAZAL ALSHIEKH
	Sheet Name Site Plan	Approved by	ARCH : GHAZAL ALSHIEKH
		Scale	1:100

05

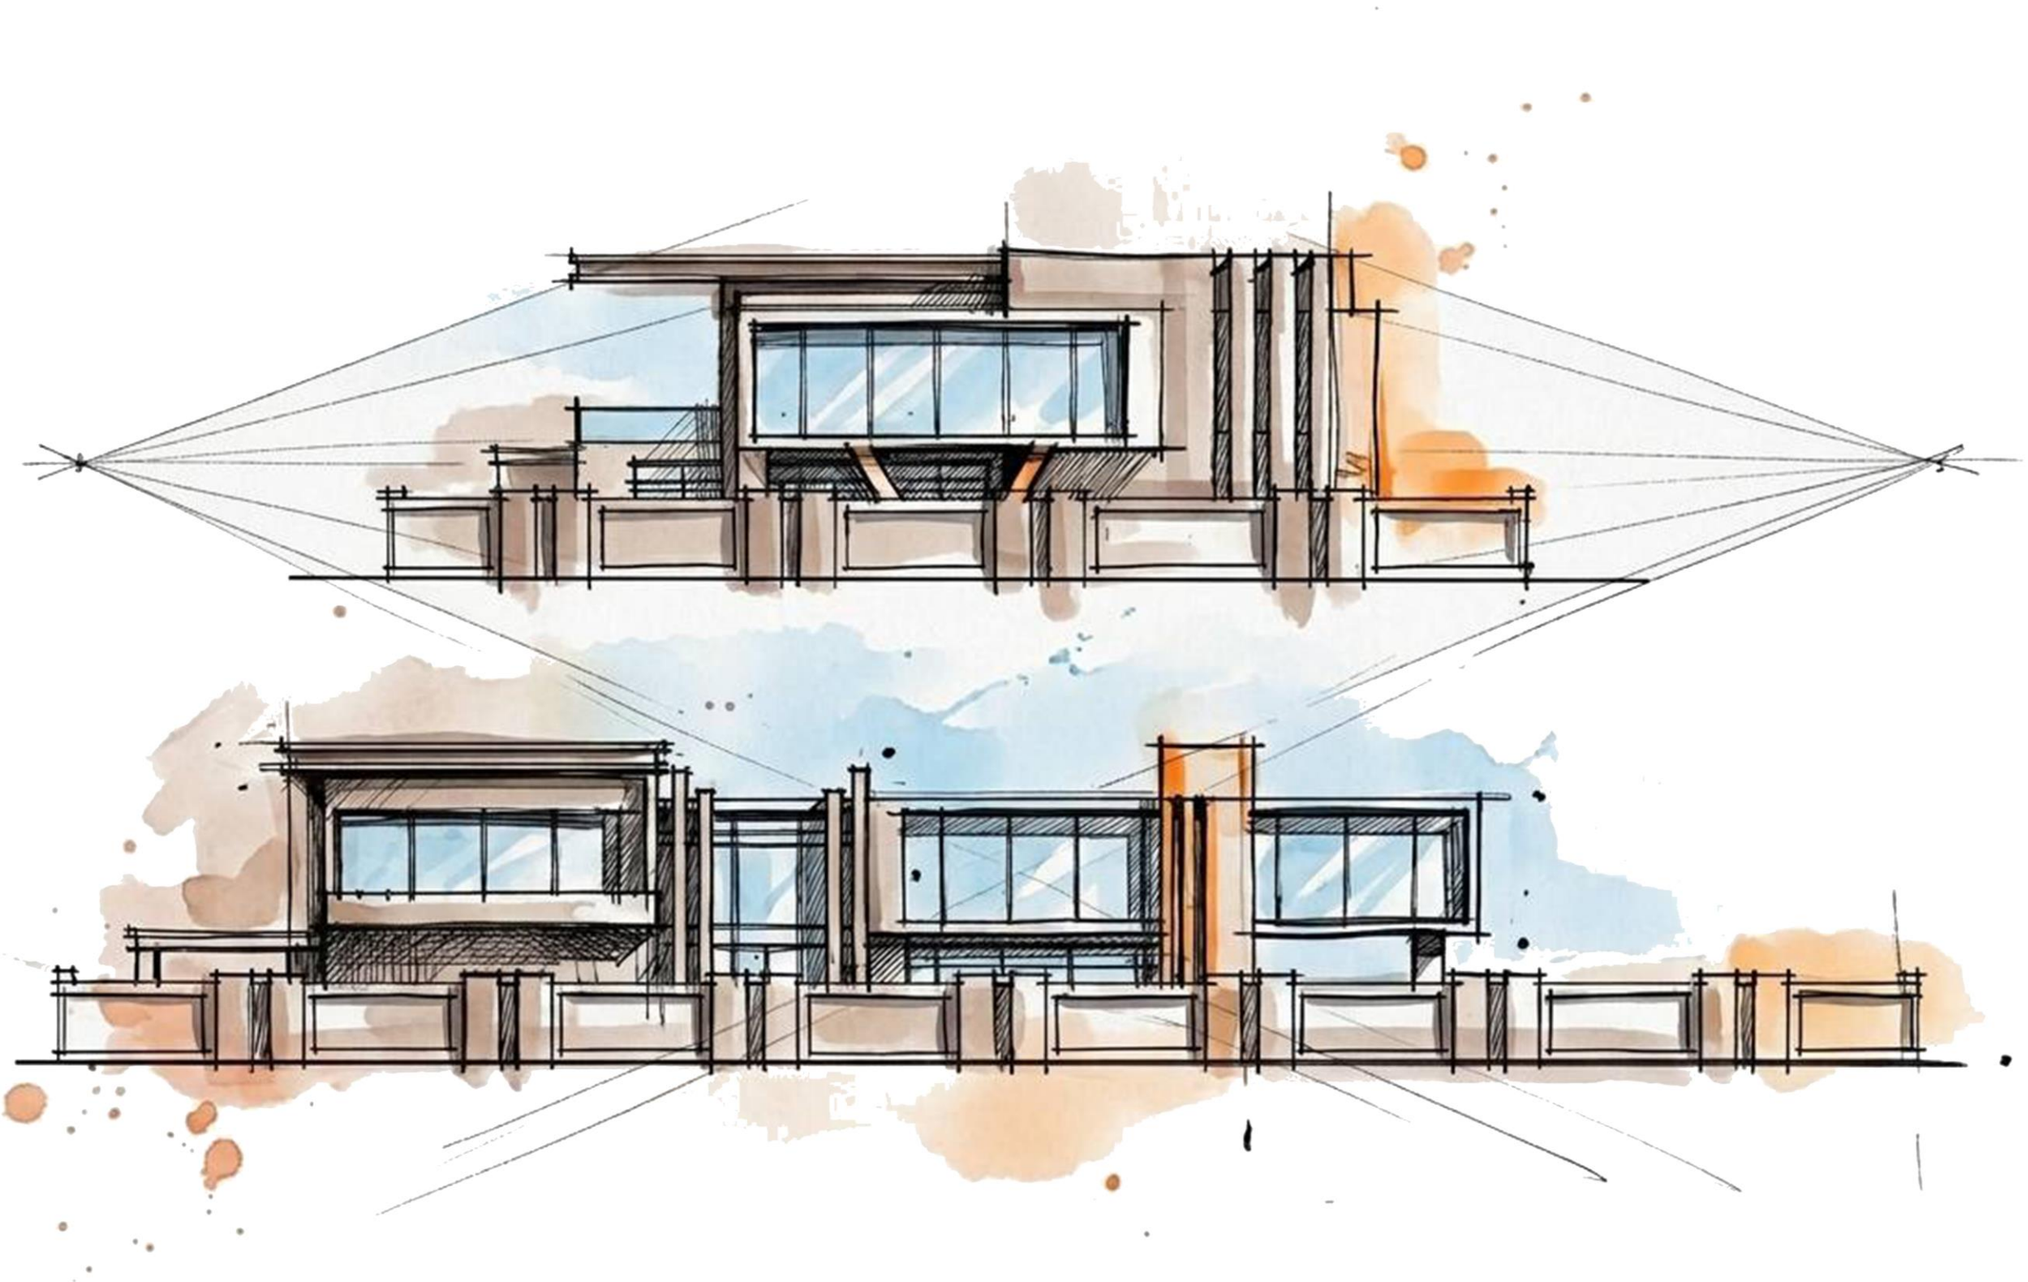

UFUK Engineering Consulting & Contracting Services	Client Name SOLE GROUP	Project adress	DAMASCUS SUBERBS	
		Date	11/4/2026	06
	Project Name DAMASHILLS | AURA VILLA	Drawn by	ARCH : GHUFRAN ZRAK	
		Checked by	ARCH : GHAZAL ALSHIEKH	
	Sheet Name Elevation	Approved by	ARCH : GHAZAL ALSHIEKH	
		Scale	1:100	



AURA VILLA

11/4/2026



AURA VILLA

11/4/2026



AURA VILLA

11/4/2026



AURA VILLA

11/4/2026



AURA VILLA


11/4/2026



AURA VILLA

11/4/2026

MODERN TROPICAL ENTRANCE FOYER | DESIGN BOARD

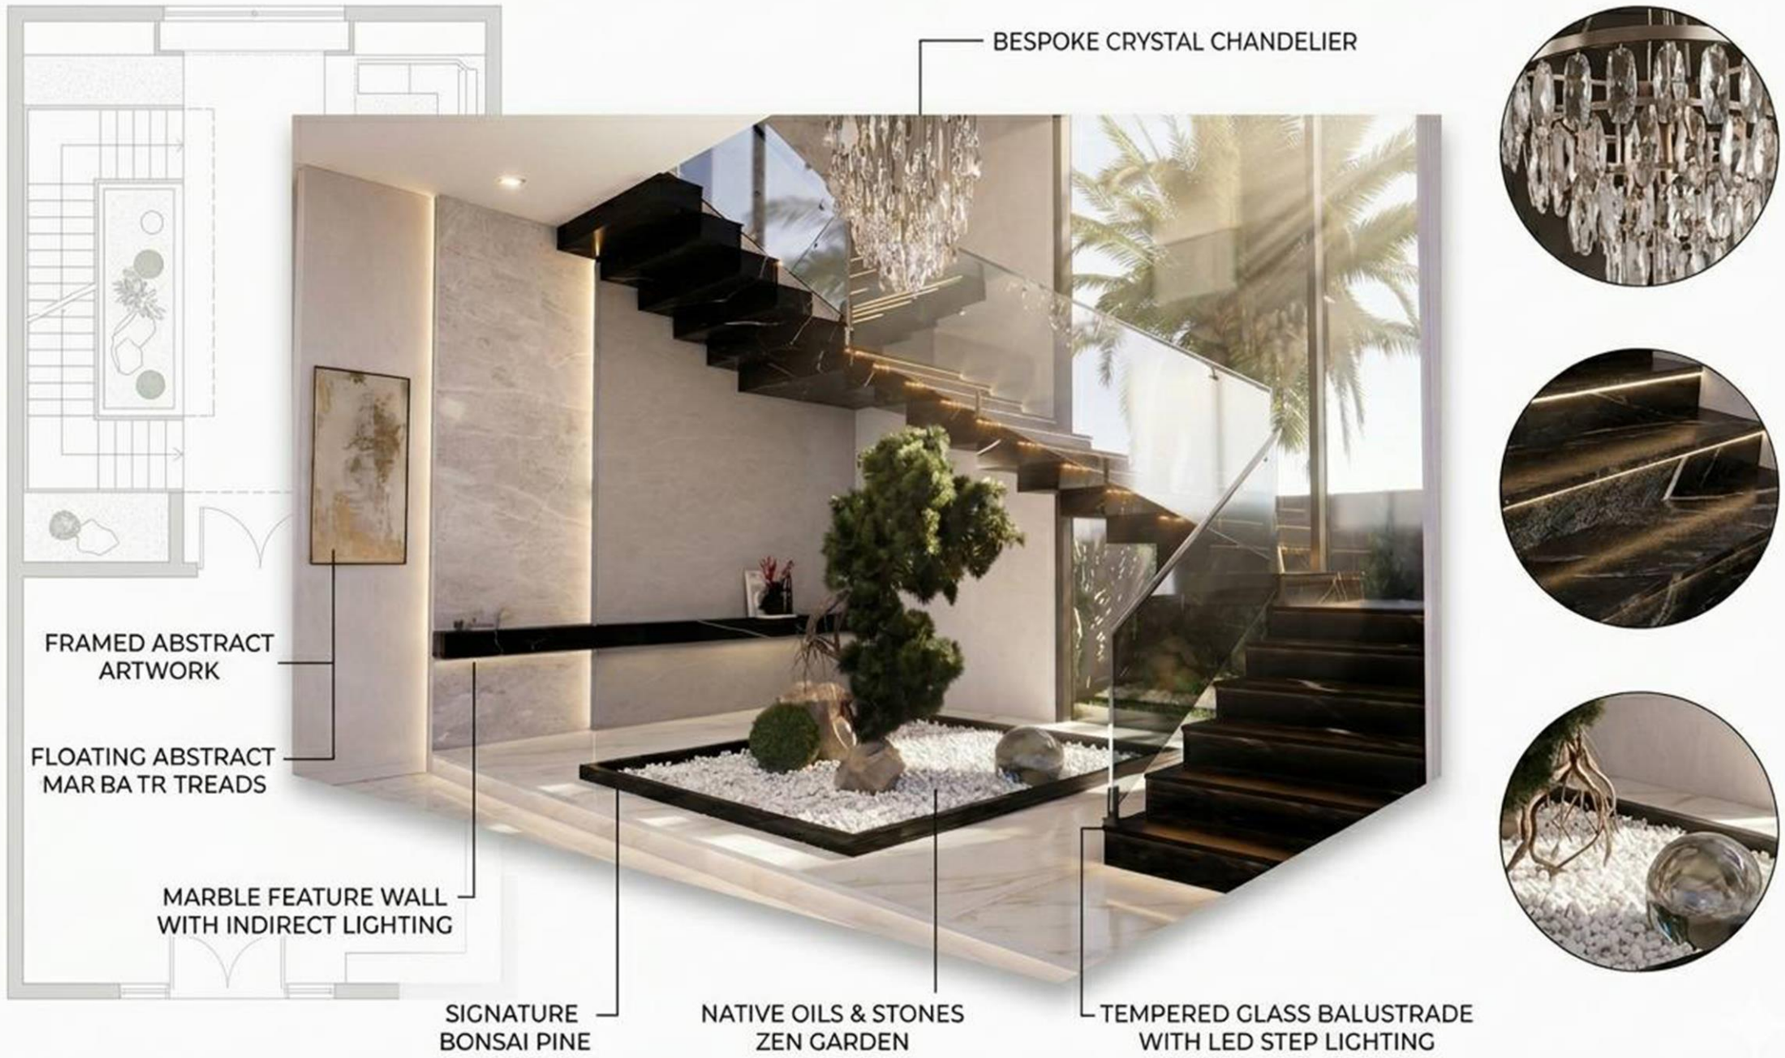

UFUK
افق
استشارات هندسية – مقاولات
Engineering Consulting & Contracting Services

Client Name: SOLE GROUP	Project adress	DAMASCUS SUBERBS	
	Date	11/4/2026	07
Project Name: DAMASHILLS | AURA VILLA	Drawn by	ARCH : TASSNEEM ABOUSUBOH	
	Checked by	ARCH : GHAZAL ALSHIEKH	
Sheet Name: Borad | livingroom	Approved by	ARCH : GHAZAL ALSHIEKH	
	Scale	1:100	



11/4/2026


AURA VILLA



AURA VILLA

11/4/2026

PROFESSIONAL INTERIOR DESIGN PRESENTATION BOARD

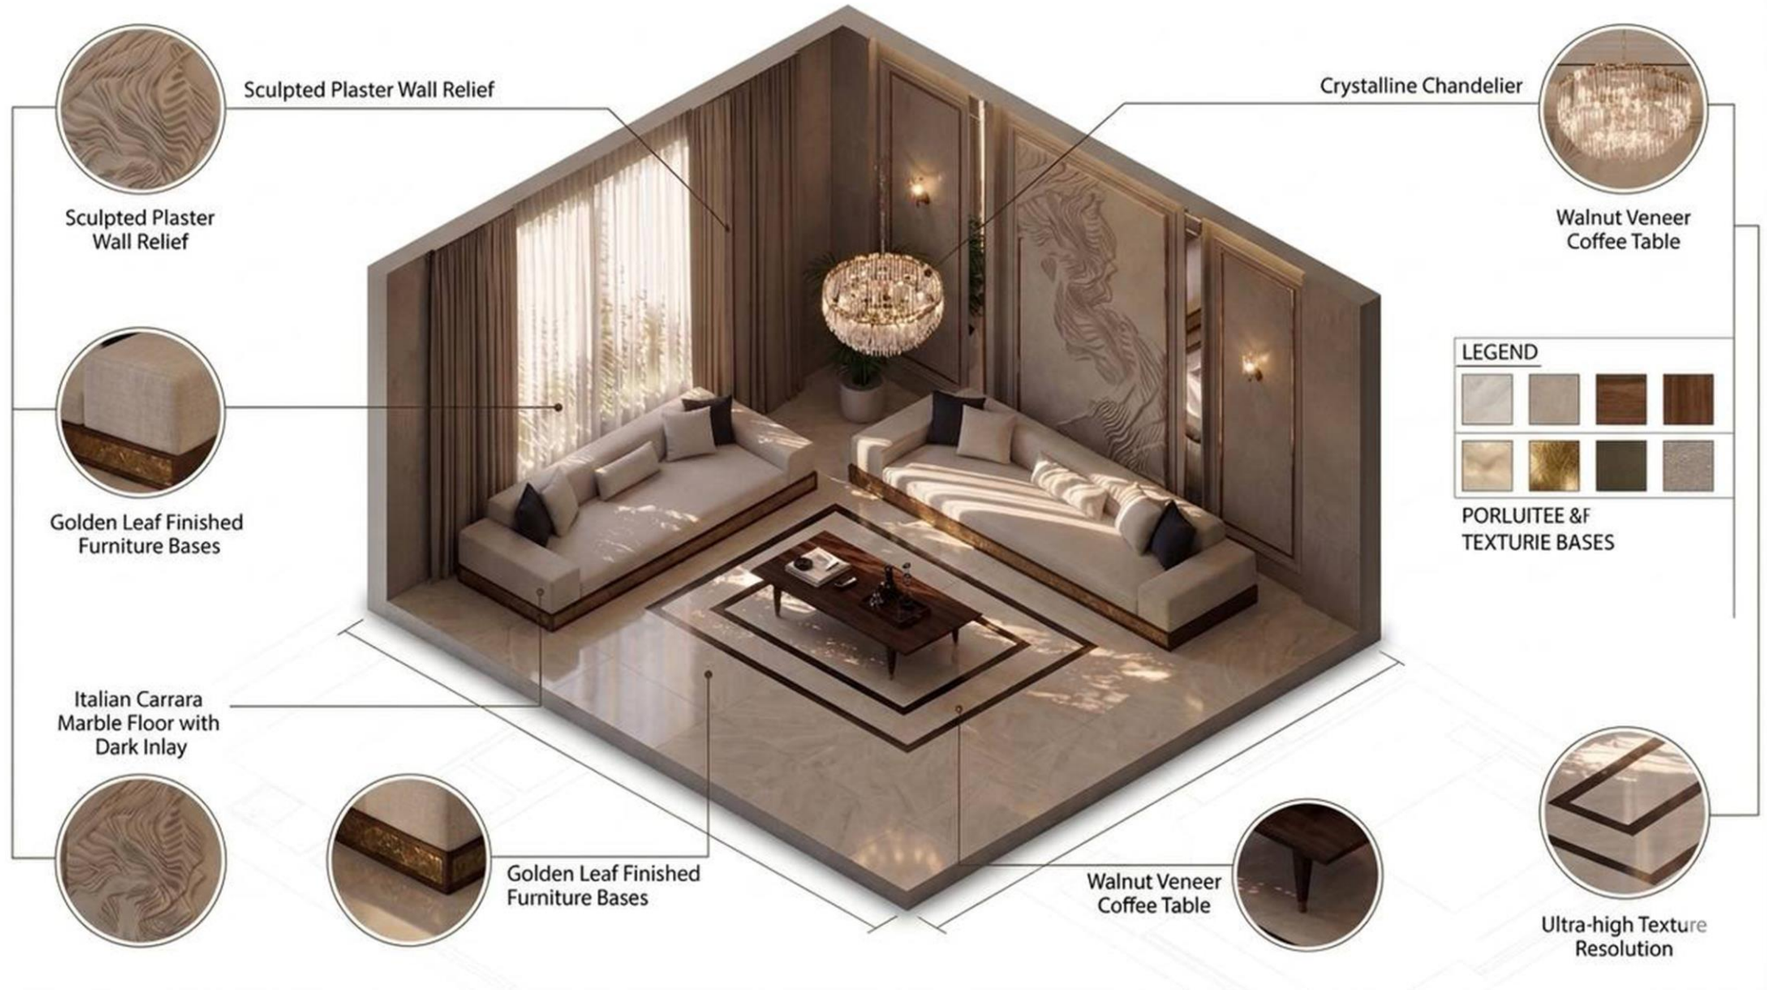

UFUK Engineering Consulting & Contracting Services	Client Name: SOLE GROUP	Project adress: DAMASCUS SUBERBS	
		Date: 11/4/2026	08
	Project Name: DAMASHILLS | AURA VILLA	Drawn by: ARCH : TASSNEEM ABOUSUBOH	
		Checked by: ARCH : GHAZAL ALSHIEKH	
	Sheet Name: Borad | livingroom	Approved by: ARCH : GHAZAL ALSHIEKH	
		Scale: 1:100	

MODERN RESIDENCE

LIVING AREA | DESIGN SPECIFICATIONS BOARD



UFUK Engineering Consulting & Contracting Services			
Client Name: SOLE GROUP	Project adress	DAMASCUS SUBERBS	
	Date	11/4/2026	09
Project Name: DAMASHILLS | AURA VILLA	Drawn by	ARCH : TASSNEEM ABOUSUBOH	
	Checked by	ARCH : GHAZAL ALSHIEKH	
Sheet Name: Borad | livingroom	Approved by	ARCH : GHAZAL ALSHIEKH	
	Scale	1:100	



AURA VILLA

11/4/2026



AURA VILLA


11/4/2026




AURA VILLA

11/4/2026

02

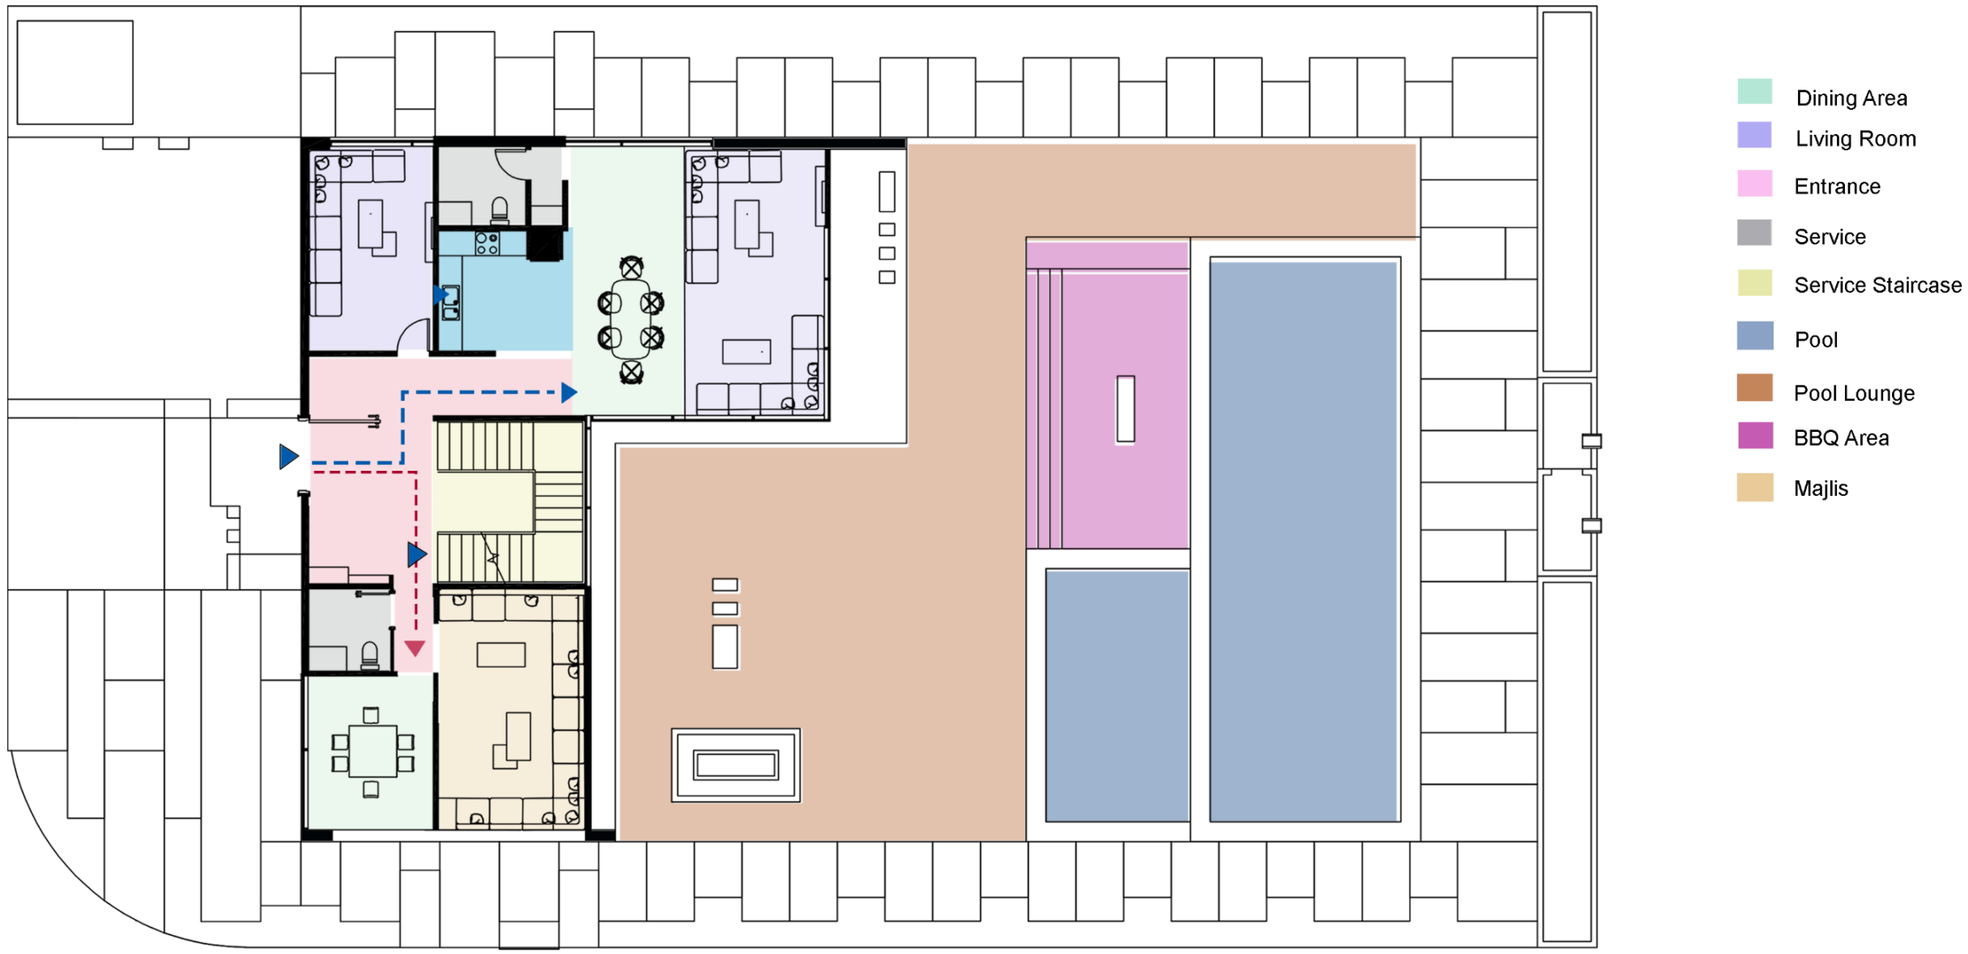


UFUK Engineering Consulting & Contracting Services — استشارات هندسية – مقاولات			
Client Name: SOLE GROUP	Project adress	DAMASCUS SUBERBS	
	Date	11/4/2026	01
Project Name: DAMASHILLS | AURA VILLA	Drawn by	ARCH : GHUFRAN ZRAK	
	Checked by	ARCH : GHAZAL ALSHIEKH	
Sheet Name: Zoning	Approved by	ARCH : GHAZAL ALSHIEKH	
	Scale	1:100	

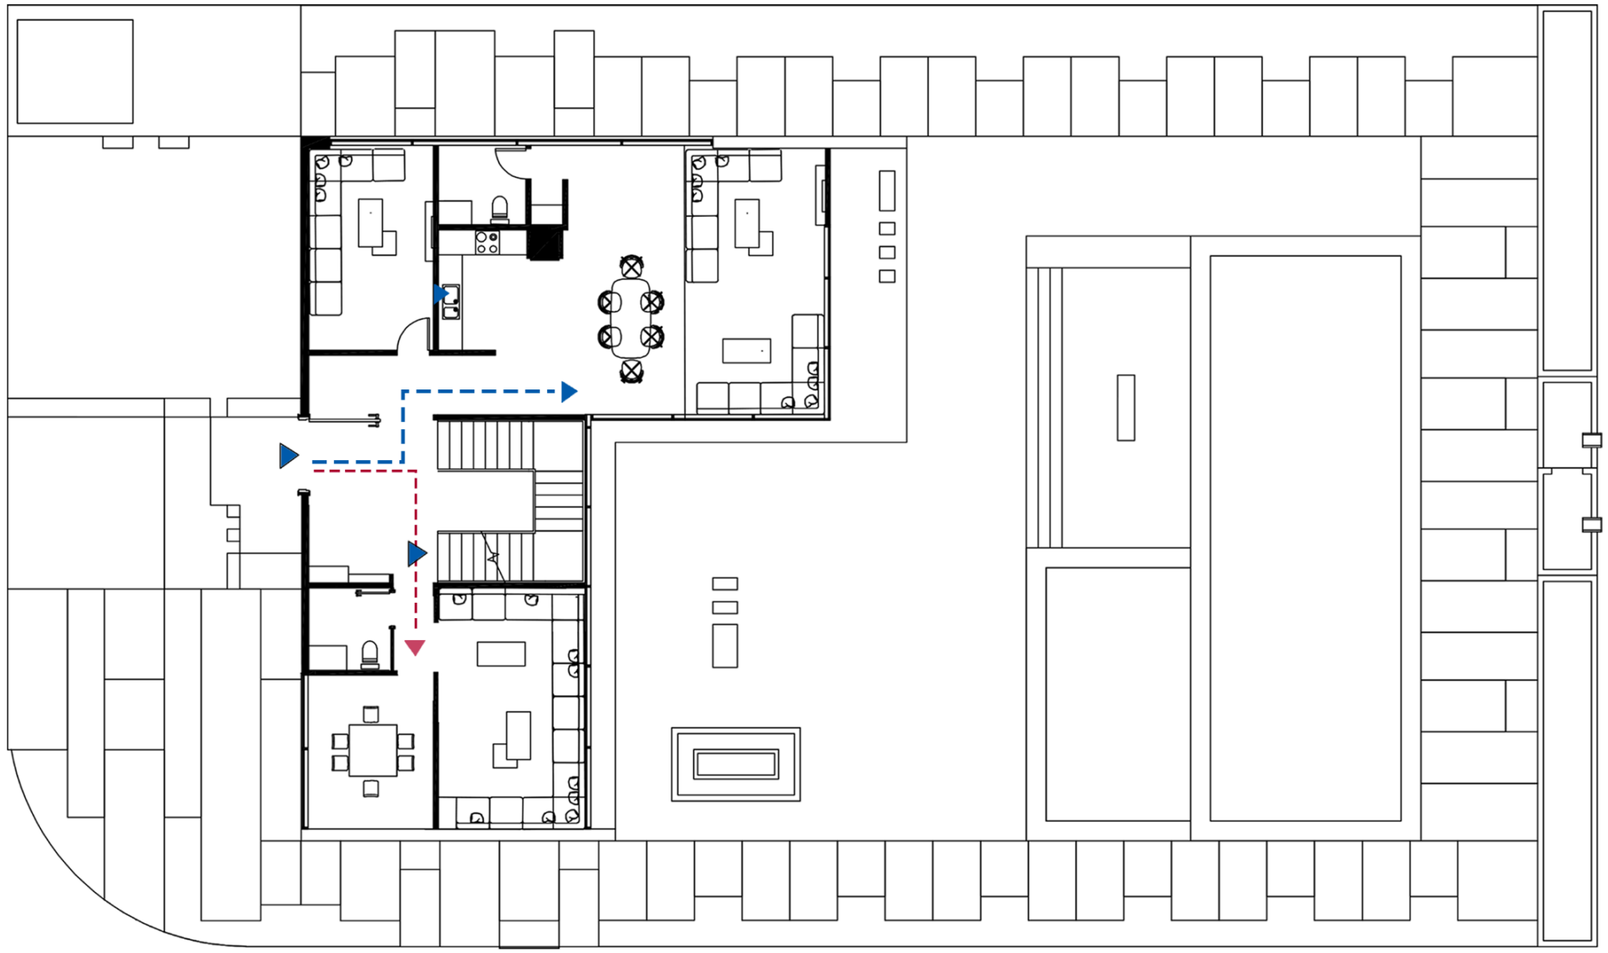


UFUK Engineering Consulting & Contracting Services	Client Name: SOLE GROUP	Project adress	DAMASCUS SUBERBS
		Date	11/4/2026
	Project Name: DAMASHILLS | AURA VILLA	Drawn by	ARCH : GHUFRAN ZRAK
		Checked by	ARCH : GHAZAL ALSHIEKH
	Sheet Name: Ground | Furniture Plan	Approved by	ARCH : GHAZAL ALSHIEKH
		Scale	1:100

02

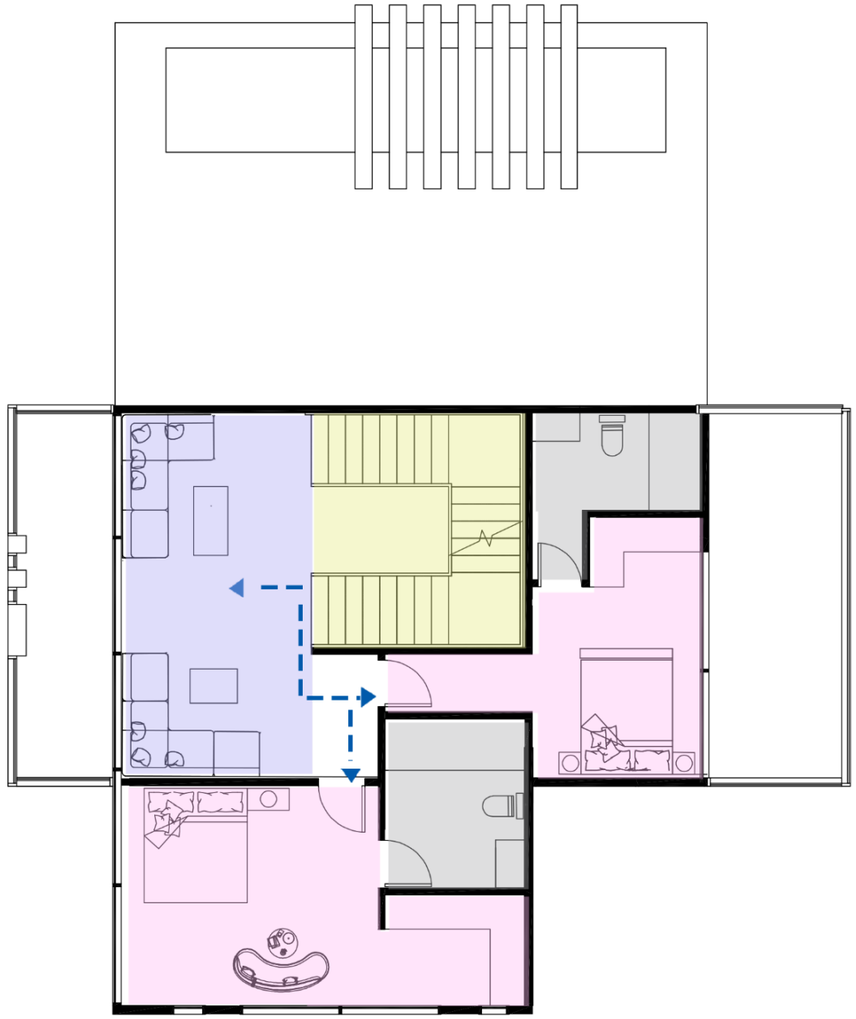

Client Name: SOLE GROUP	Project adress	DAMASCUS SUBERBS	
	Date	11/4/2026	03
Project Name: DAMASHILLS | AURA VILLA	Drawn by	ARCH : GHUFRAN ZRAK	
	Checked by	ARCH : GHAZAL ALSHIEKH	
Sheet Name: Zoning	Approved by	ARCH : GHAZAL ALSHIEKH	
	Scale	1:100	

UFUK
استشارات هندسية – مقاولات
Engineering Consulting & Contracting Services

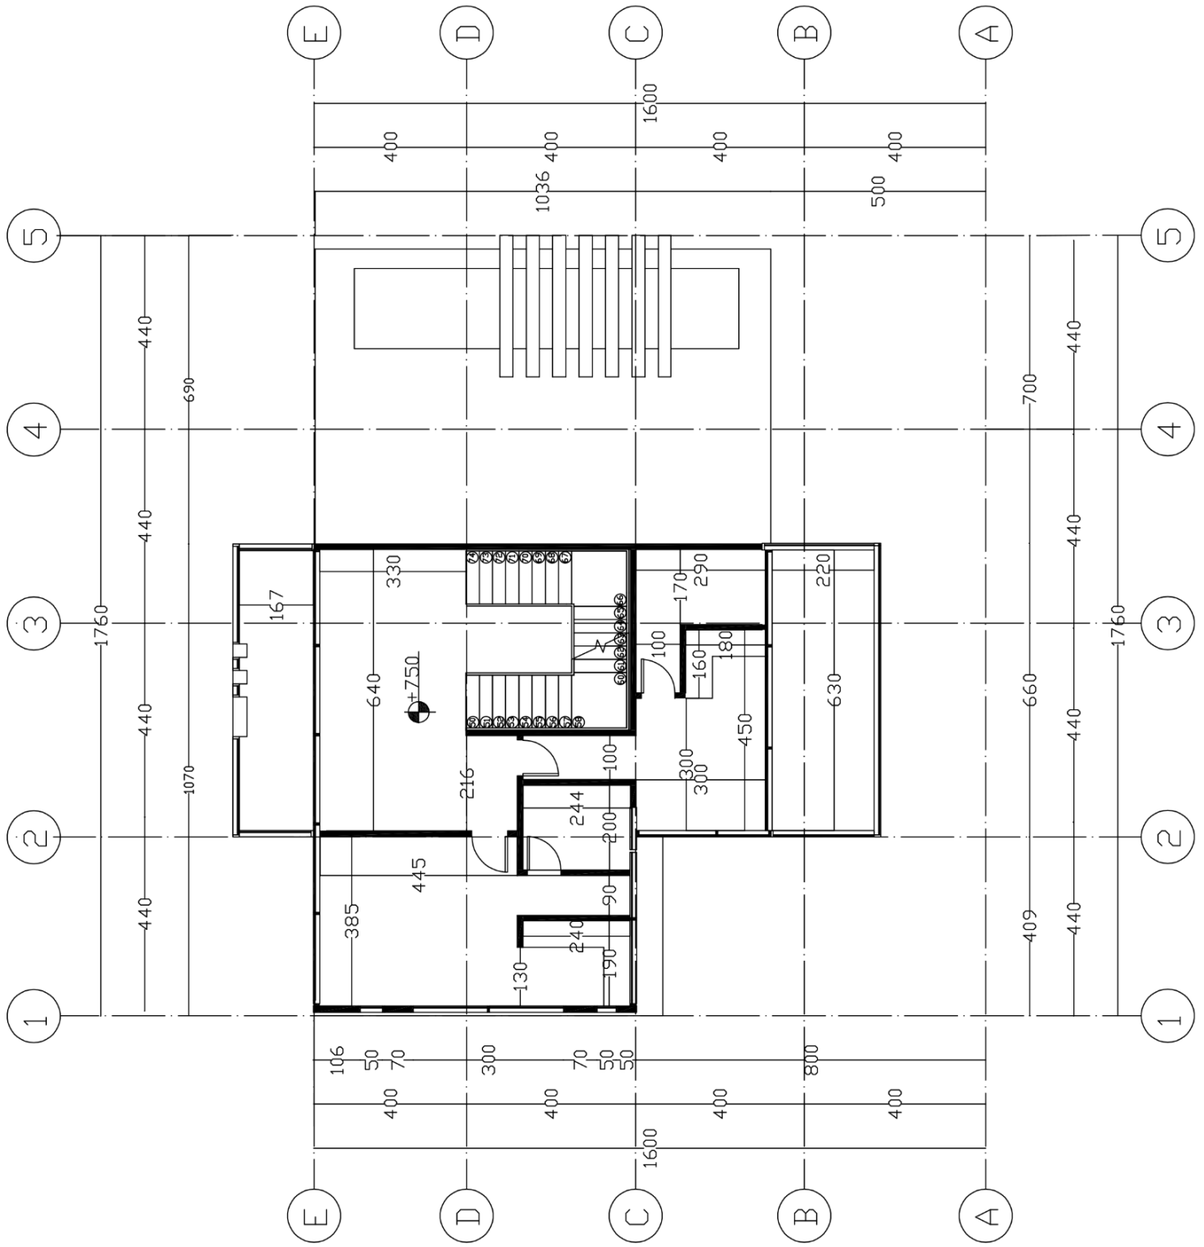


Client Name: SOLE GROUP	Project adress	DAMASCUS SUBERBS	
	Date	11/4/2026	04
Project Name: DAMASHILLS | AURA VILLA	Drawn by	ARCH : GHUFRAN ZRAK	
	Checked by	ARCH : GHAZAL ALSHIEKH	
Sheet Name: First Floor | Furniture Plan	Approved by	ARCH : GHAZAL ALSHIEKH	
	Scale	1:100	

UFUK
افق
استشارات هندسية – مقاولات
Engineering Consulting & Contracting Services



Client Name: SOLE GROUP	Project adress	DAMASCUS SUBERBS	
	Date	11/4/2026	05
Project Name: DAMASHILLS | AURA VILLA	Drawn by	ARCH : GHUFRAN ZRAK	
	Checked by	ARCH : GHAZAL ALSHIEKH	
Sheet Name: zoning	Approved by	ARCH : GHAZAL ALSHIEKH	
	Scale	1:100	

UFUK
افق
استشارات هندسية – مقاولات
Engineering Consulting & Contracting Services

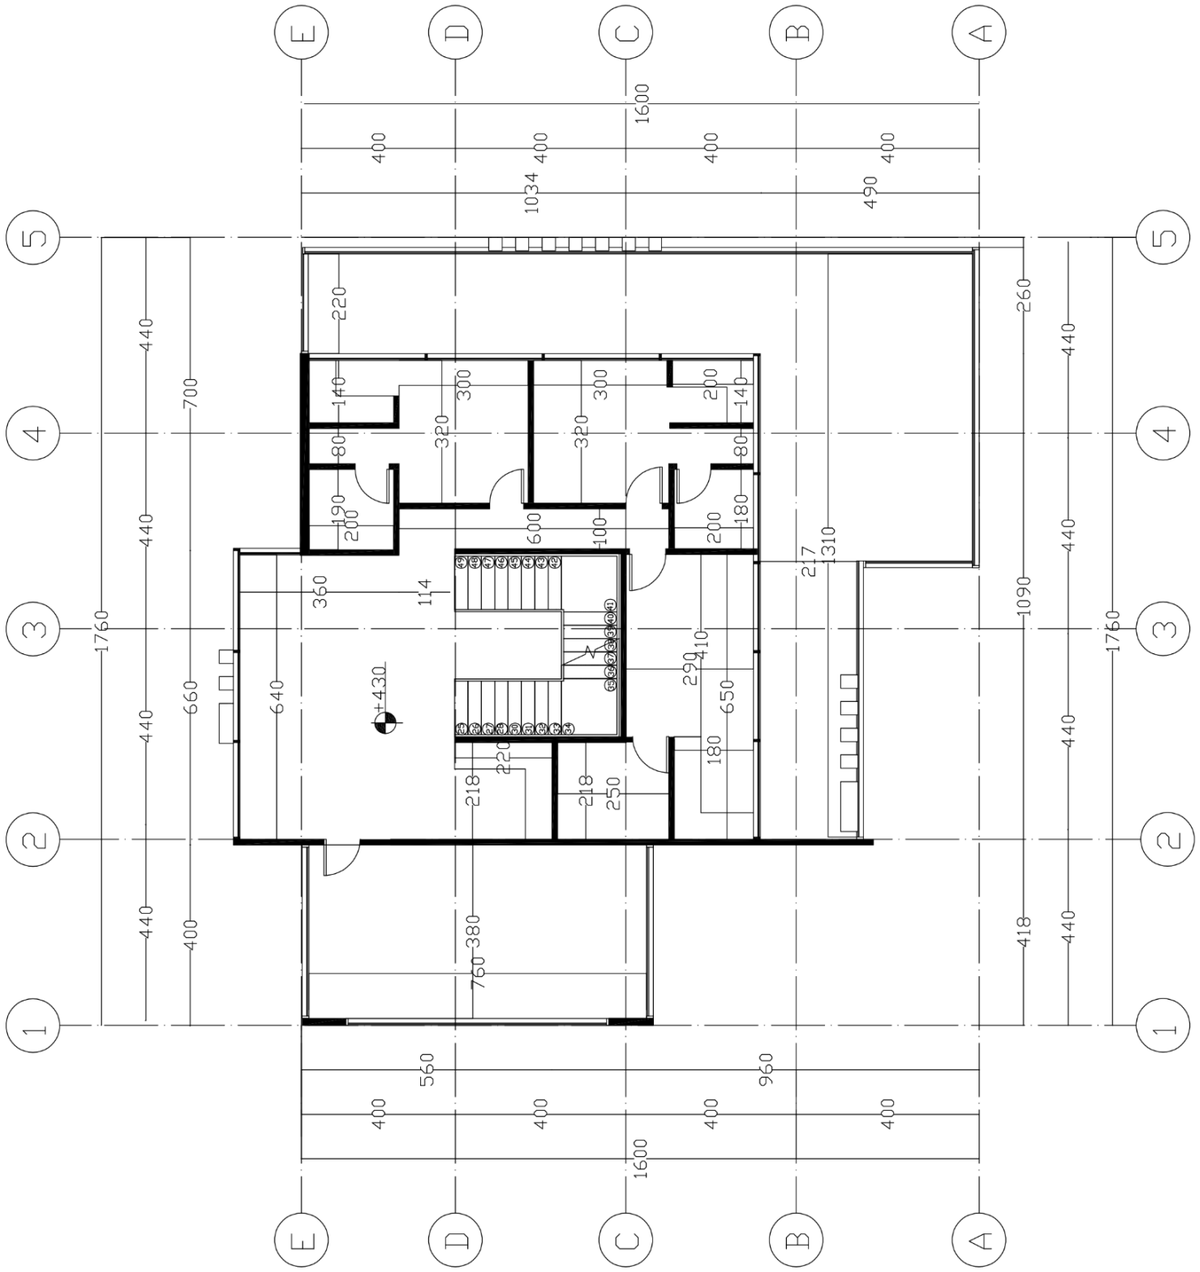

Client Name: SOLE GROUP	Project adress	DAMASCUS SUBERBS	
	Date	11/4/2026	06
Project Name: DAMASHILLS | AURA VILLA	Drawn by	ARCH : GHUFRAN ZRAK	
	Checked by	ARCH : GHAZAL ALSHIEKH	
Sheet Name: Second Floor | Furniture Plan	Approved by	ARCH : GHAZAL ALSHIEKH	
	Scale	1:100	

UFUK
افق
استشارات هندسية – مقاولات
Engineering Consulting & Contracting Services



UFUK Engineering Consulting & Contracting Services	Client Name: SOLE GROUP	Project adress	DAMASCUS SUBERBS	
		Date	11/4/2026	07
	Project Name: DAMASHILLS | AURA VILLA	Drawn by	ARCH : GHUFRAN ZRAK	
		Checked by	ARCH : GHAZAL ALSHIEKH	
	Sheet Name: Elevation	Approved by	ARCH : GHAZAL ALSHIEKH	
		Scale	1:100	



AURA VILLA

11/4/2026



AURA VILLA

11/4/2026



AURA VILLA

11/4/2026



AURA VILLA

11/4/2026



AURA VILLA

11/4/2026



AURA VILLA

11/4/2026